Field Review
Meeting Minutes
Central Road and Weller Lane
Pedestrian Improvements
Village of Mount Prospect

Date:	July 25, 2013	
Time:	10:00 AM	
Place:	Village of Mount Prospect	
Attendees:	Matt Lawrie	Village
	James Stoner	IDOT
	Matt Lehan	Ciorba Group

The purpose of the meeting is to review the proposed crossing at the intersection of Central Road and Weller Lane.

IDOT recommended a curb bump-out on the north side of Central Road to shorten the crossing distance. IDOT recommended changes to the proposed signing and flashing beacons. IDOT needed to review further the traffic movements to and from Weller Lane and would provide additional comments for further discussion.

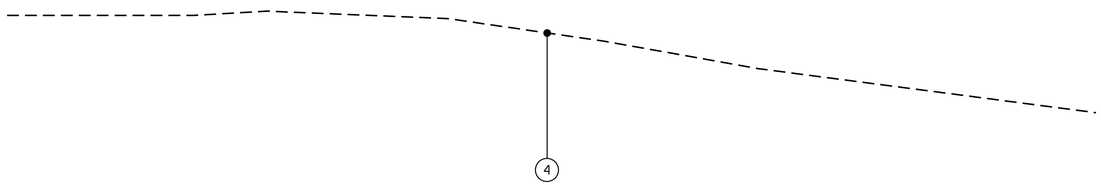

EXISTING TYPICAL SECTION
NORTH OF CENTRAL ROAD

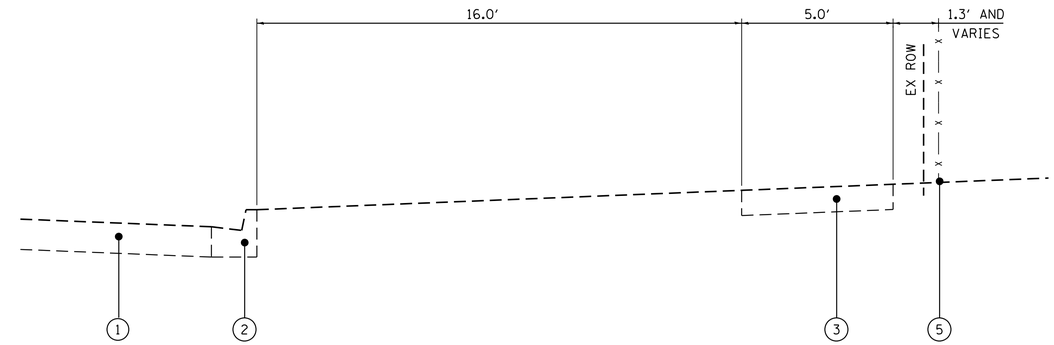

EXISTING TYPICAL SECTION
SOUTH OF CENTRAL ROAD

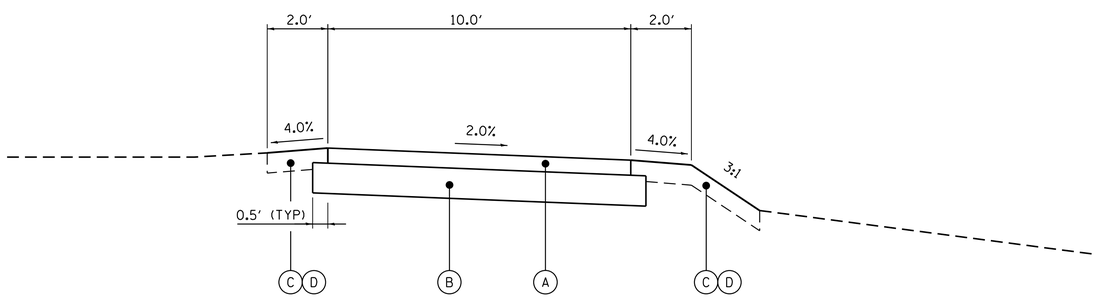

PROPOSED TYPICAL SECTION
NORTH OF CENTRAL ROAD

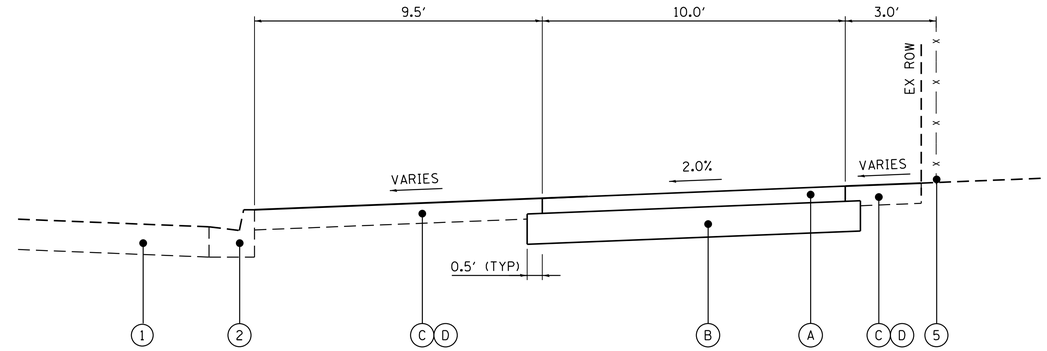

PROPOSED TYPICAL SECTION
SOUTH OF CENTRAL ROAD

EXISTING LEGEND

1. ROADWAY PAVEMENT
2. CURB AND GUTTER
3. SIDEWALK
4. EARTH
5. FENCE

PROPOSED LEGEND

- (A) 3" HOT-MIX ASPHALT SURFACE COURSE, MIX "D", N50
- (B) AGGREGATE BASE COURSE, TYPE B 6"
- (C) SODDING
- (D) TOPSOIL EXCAVATION AND PLACEMENT

FILE NAME = N:\PROJ\0020140.01\Design\Typical_Sections\0020140.01-Typical01.dgn

Ciorba Group, Inc.
CONSULTING ENGINEERS
5507 North Cumberland Avenue, Suite 402
Chicago, Illinois 60656
Tel. 773.775.4009 Fax 773.775.4014

USER NAME = ntumbev	DESIGNED - ·	REVISED - ·	
	DRAWN - ·	REVISED -	
PLOT SCALE = 2.5000 ' / in.	CHECKED - ·	REVISED -	
PLOT DATE = 6/20/2013	DATE - ·	REVISED -	

VILLAGE OF MOUNT PROSPECT

CENTRAL ROAD AND WELLER LANE
TYPICAL SECTIONS

SCALE: | SHEET NO. OF SHEETS | STA. TO STA.

TOTAL SHEETS 3 | SHEET NO. 1

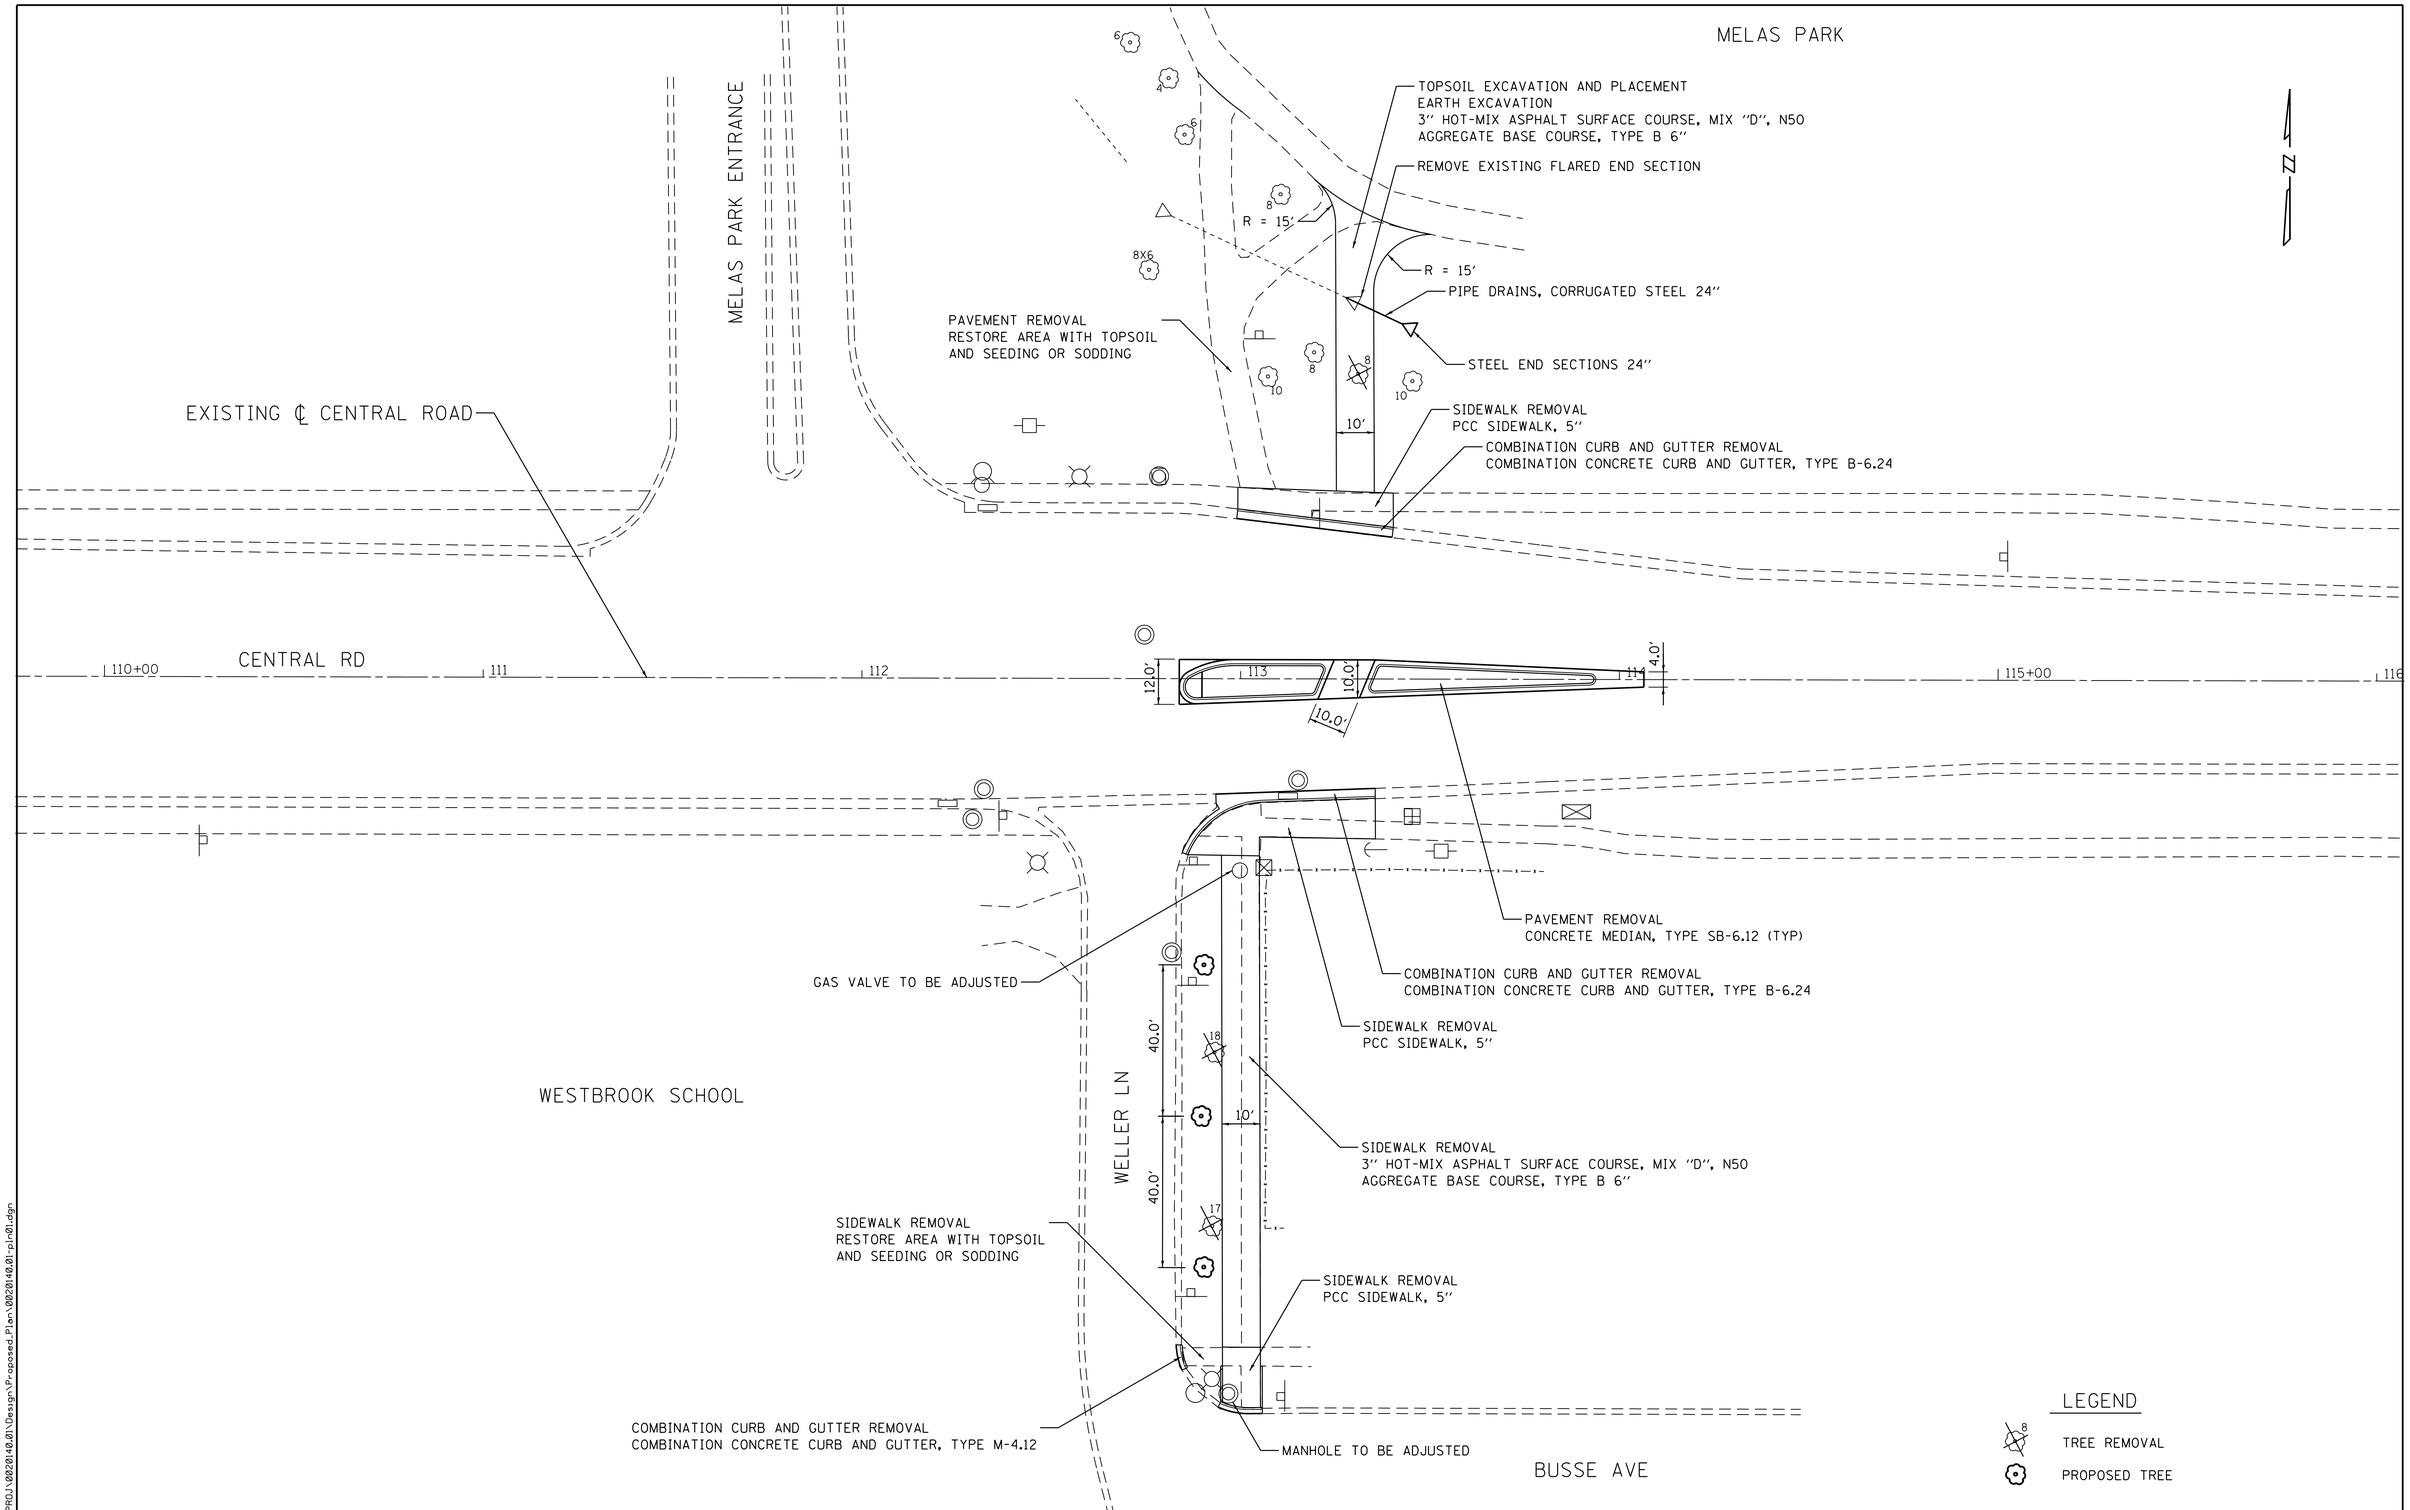

FILE NAME = N:\PROJ\2020140.01\Design\Proposed_Plan\2020140.01-pln01.dgn

Ciorba Group, Inc.
CONSULTING ENGINEERS
5507 North Cumberland Avenue, Suite 402
Chicago, Illinois 60656
Tel. 773.775.4009 Fax 773.775.4014

USER NAME = ntumbev	DESIGNED - ·	REVISED - -
	DRAWN - ·	REVISED -
PLOT SCALE = 20.0000 ' / in.	CHECKED - ·	REVISED -
PLOT DATE = 6/20/2013	DATE - ·	REVISED -

VILLAGE OF MOUNT PROSPECT

CENTRAL ROAD AND WELLER LANE
ROADWAY PLAN

SCALE: | SHEET NO. OF SHEETS | STA. TO STA.

TOTAL SHEETS	SHEET NO.
3	2

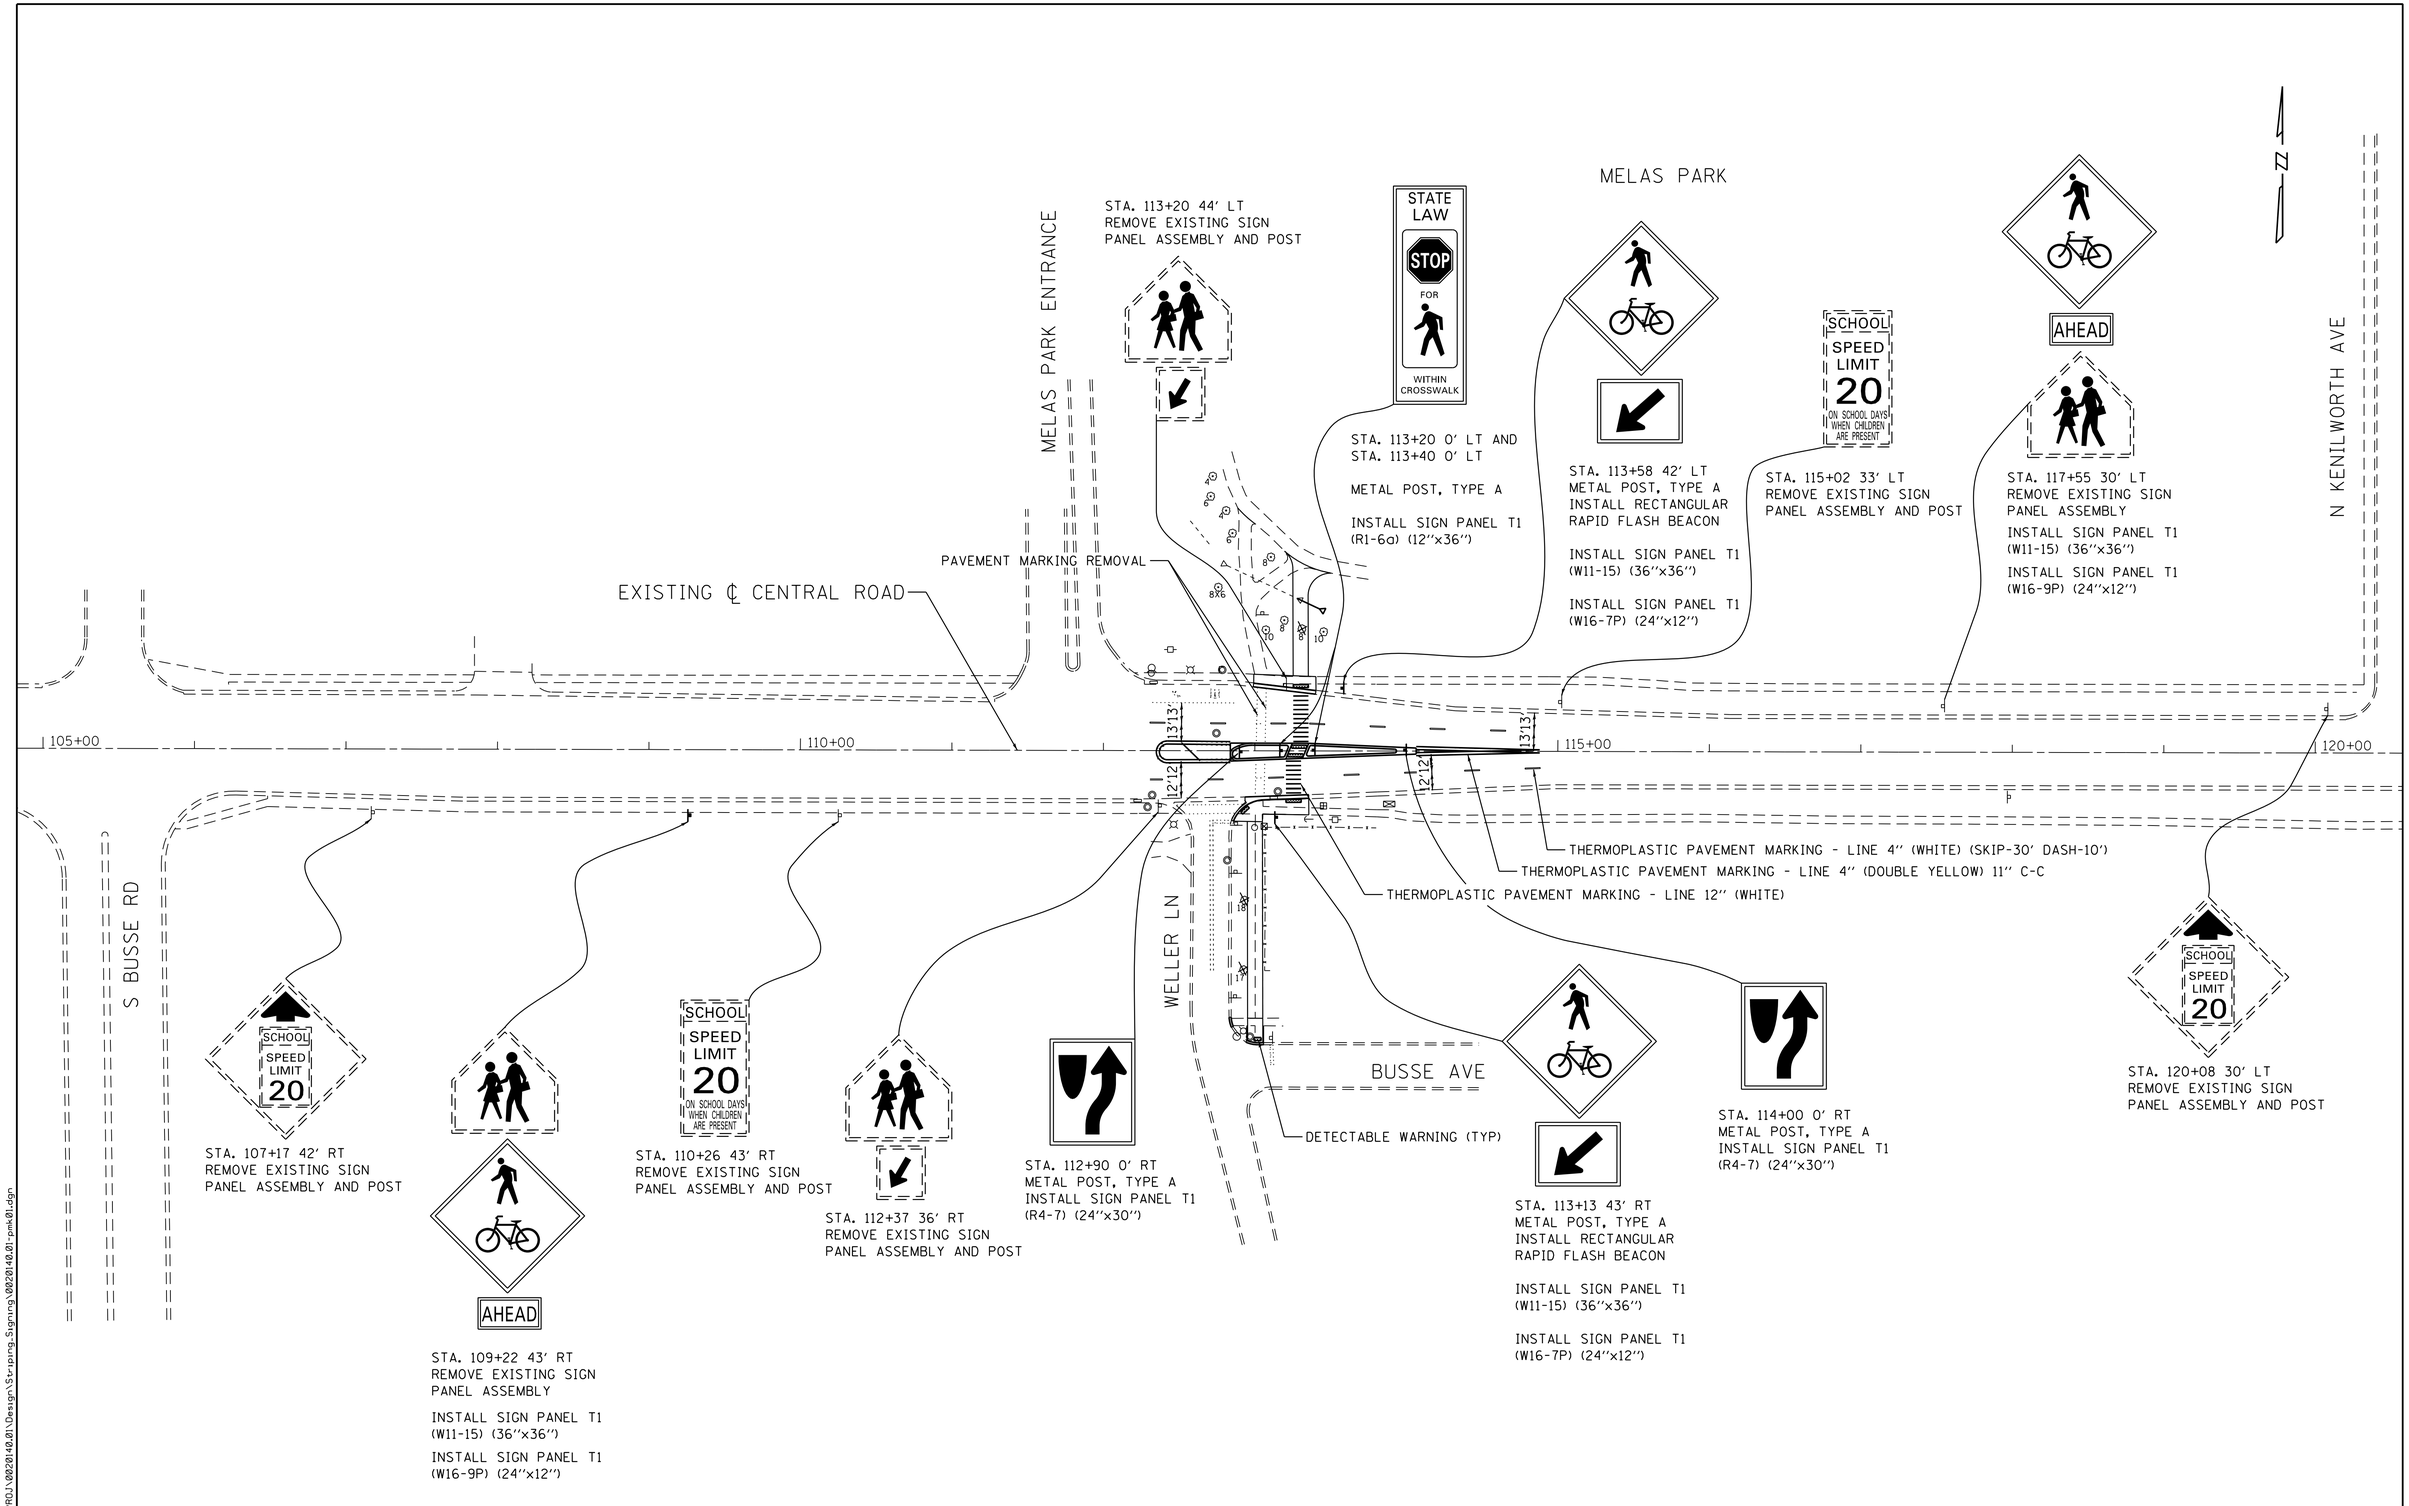

FILE NAME = N:\PROJ\2020140.01\Design\Striping_Signing\2020140.01-pmk01.dgn

Ciorba Group, Inc. CONSULTING ENGINEERS 5507 North Cumberland Avenue, Suite 402 Chicago, Illinois 60656 Tel. 773.775.4009 Fax 773.775.4014	USER NAME = ntumbev	DESIGNED - ·	REVISED - -	VILLAGE OF MOUNT PROSPECT	CENTRAL ROAD AND WELLER LANE SIGNING AND STRIPING PLAN
		DRAWN - ·	REVISED -		
	PLOT SCALE = 50.0000 ' / in.	CHECKED - ·	REVISED -		
	PLOT DATE = 6/20/2013	DATE - ·	REVISED -		SCALE: SHEET NO. OF SHEETS STA. TO STA.

TOTAL SHEETS 3 | SHEET NO. 3