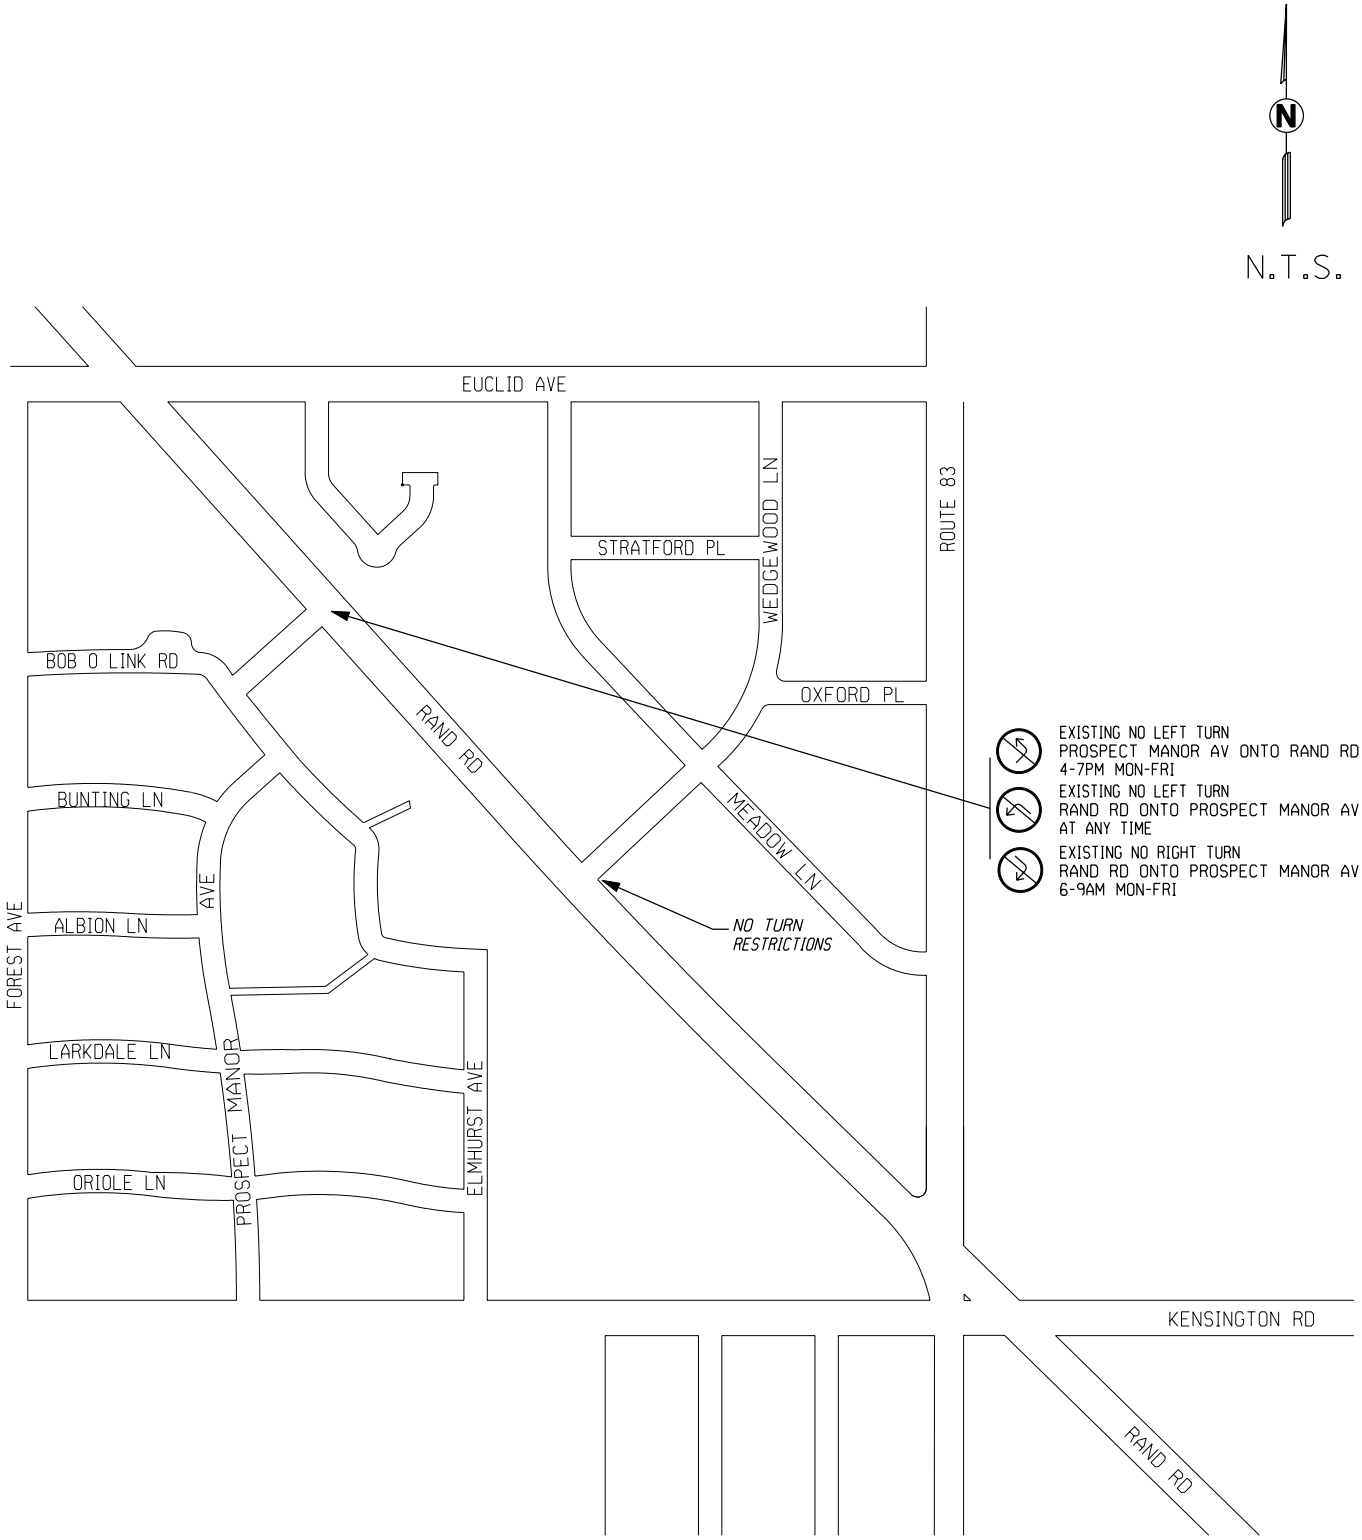

PROJECT:	TITLE:	PROJECT NO: 06-300
RAND ROAD NEIGHBORHOOD ACCESS STUDY MT. PROSPECT, ILLINOIS	EXISTING ACCESS RESTRICTIONS TO/FROM LOCAL/RESIDENTIAL ROADS	KLOA
		FIGURE NO: 1