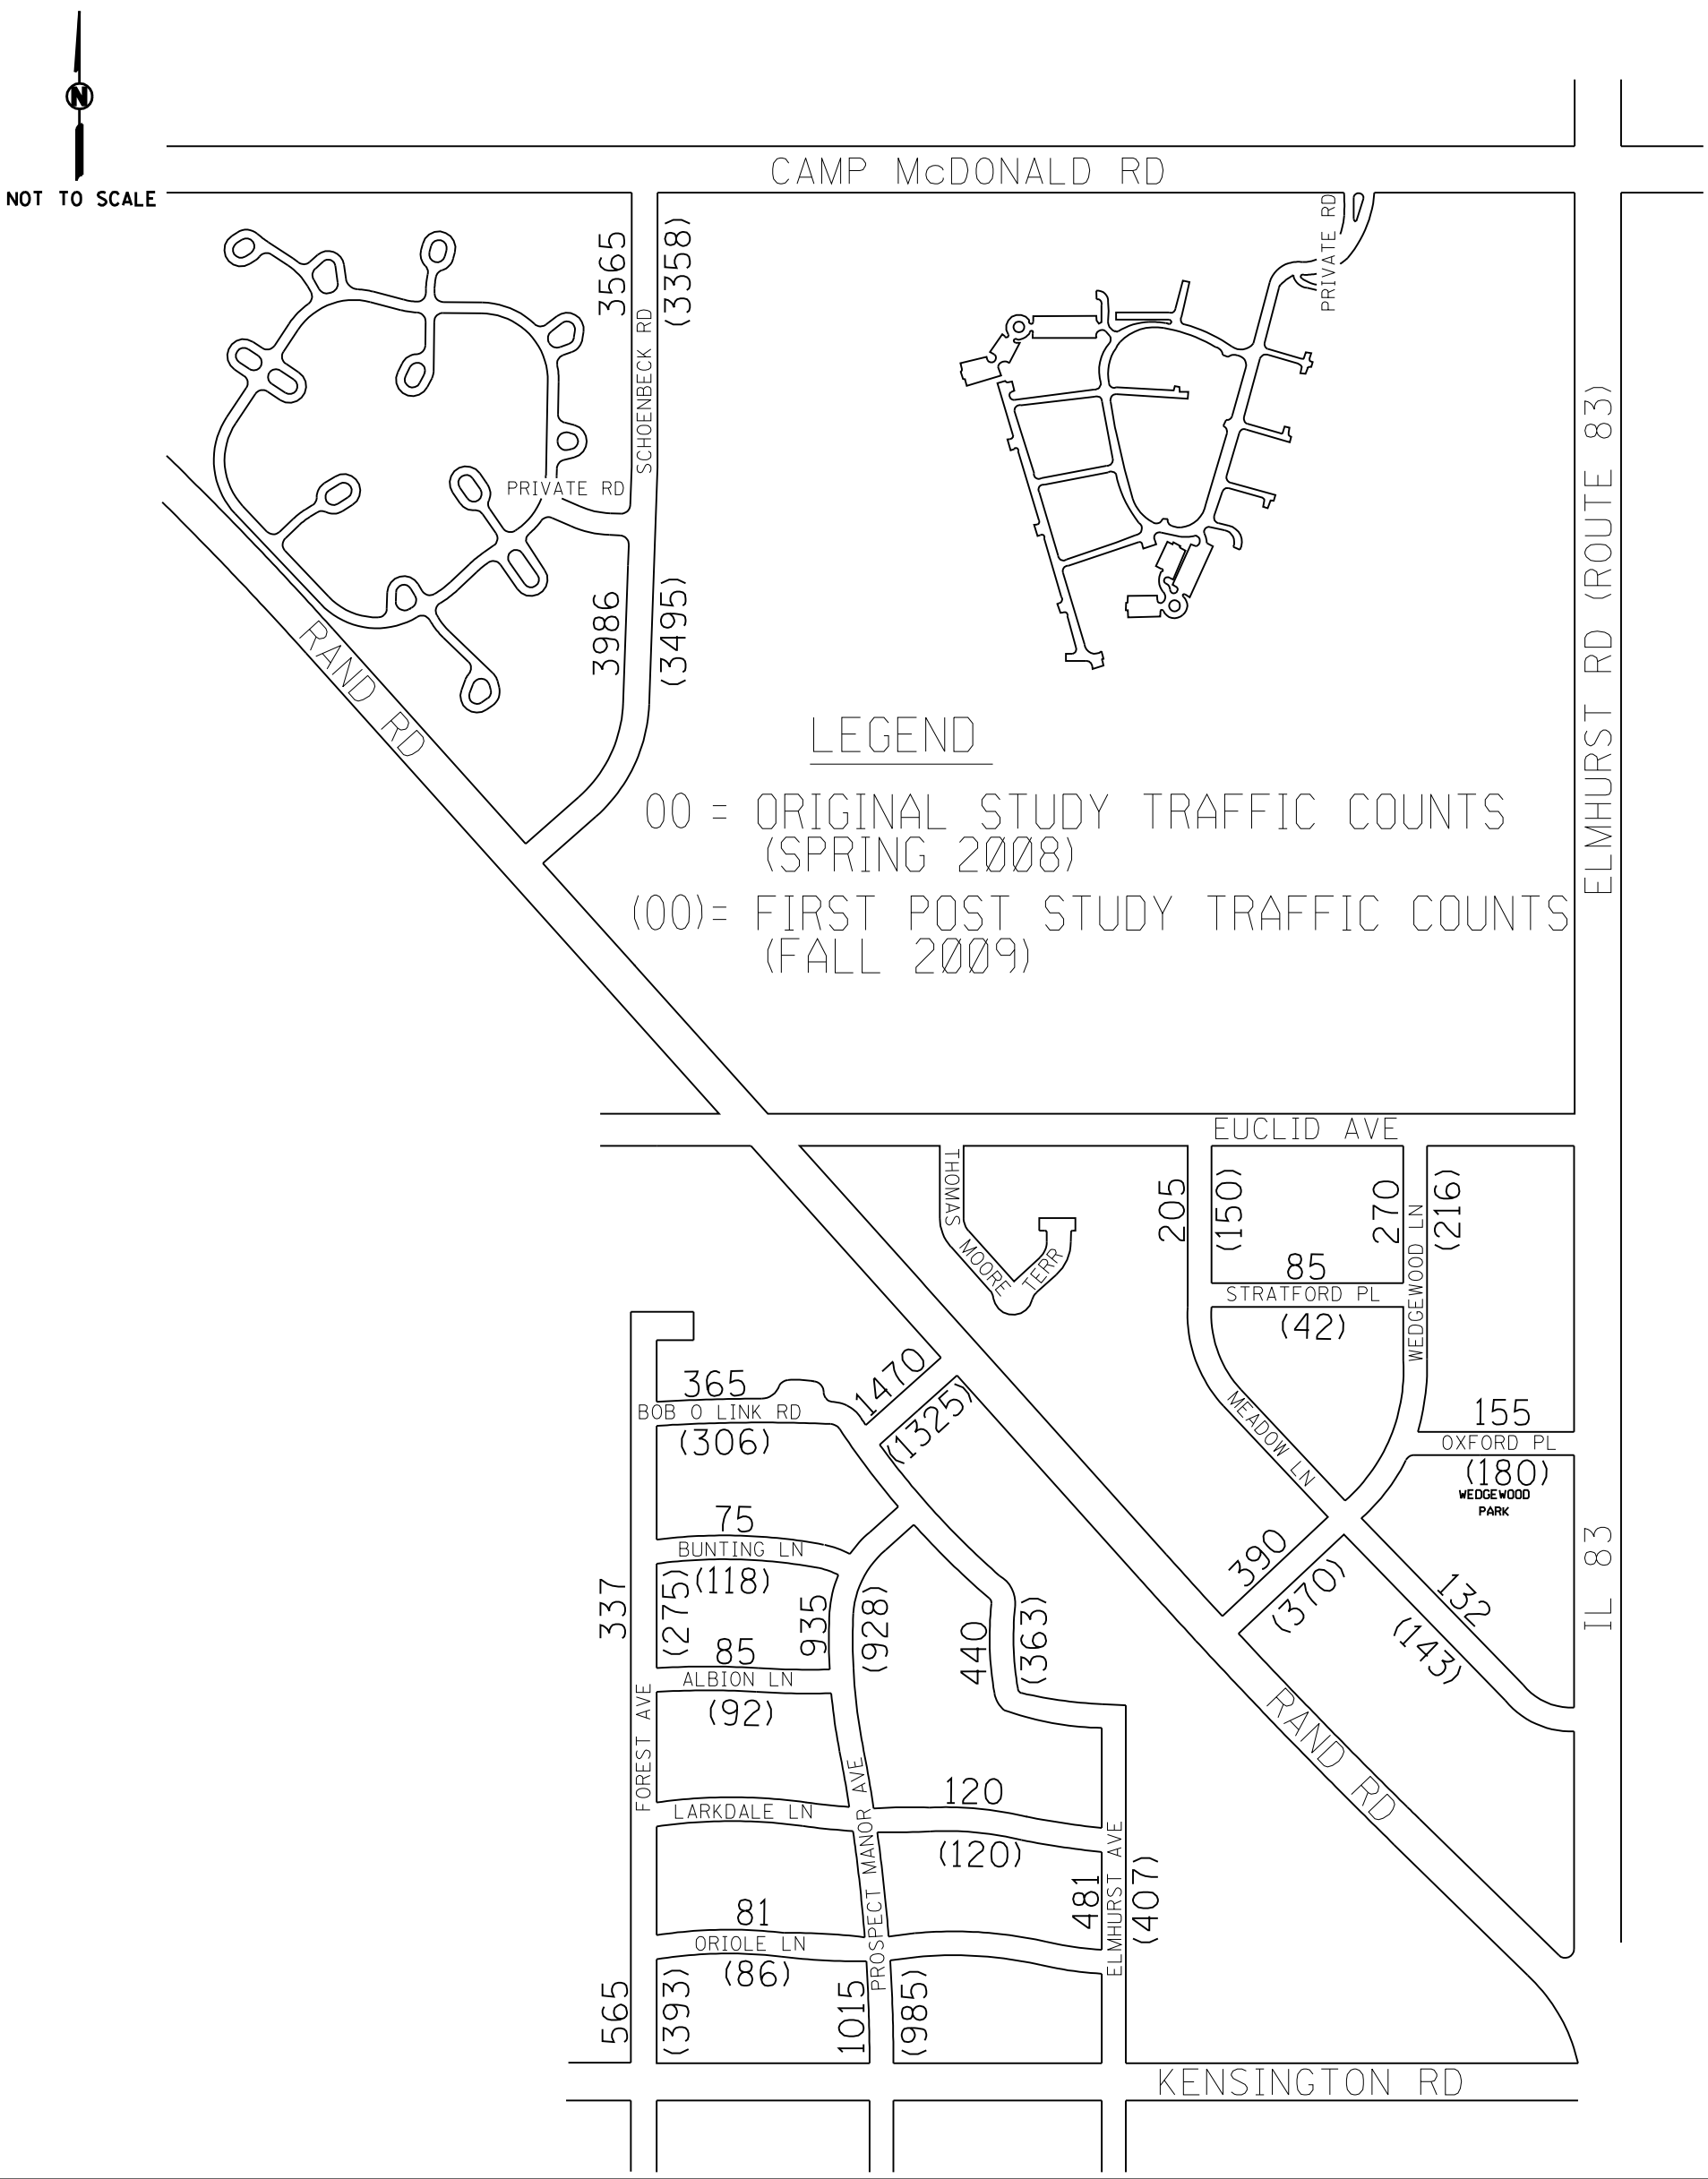

PROJECT:	TITLE:	PROJECT NO: 09-130
VILLAGE OF MOUNT PROSPECT FIRST POST STUDY ZONE 3	COMPARISON OF DAILY TRAFFIC VOLUMES	KLOA
		FIGURE NO: 5