


LEGEND

BETWEEN PROSPECT AVENUE AND SHA BONEE TRAIL

- 2 HOUR PARKING
- NO PARKING RESTRICTIONS
- NO PARKING ANY TIME




PROSPECT AVENUE

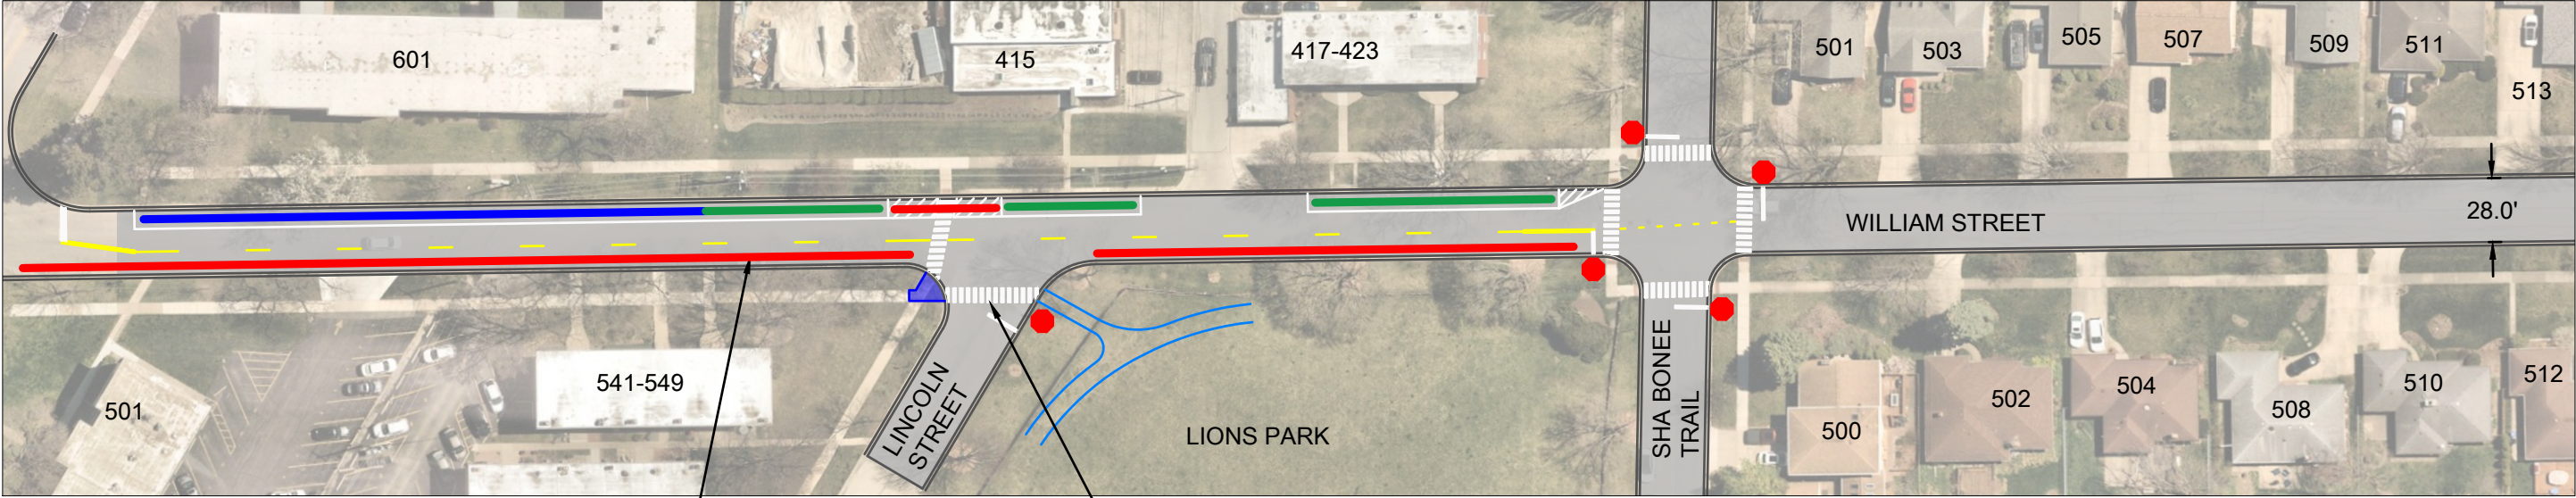

PARKING CHANGES AND PAVEMENT MARKING FROM PROSPECT AVENUE TO SHABONEE TRAIL

NEW CROSSWALK AND SIDEWALK RAMP FOR PARK ACCESS, ADA RAMP WORK IN 2027

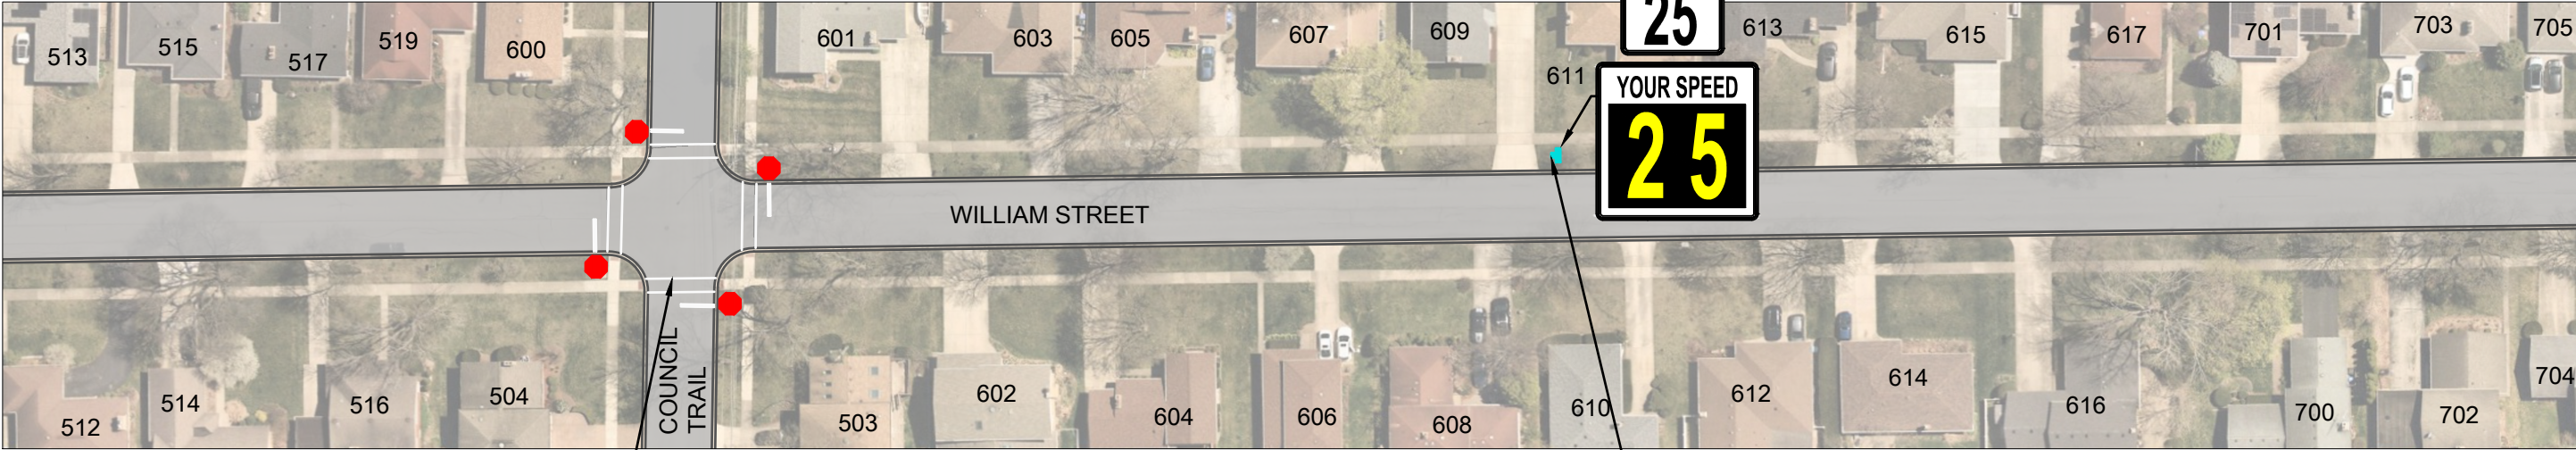

STRIPE CROSSWALKS AT INTERSECTION

INSTALL SPEED FEEDBACK SIGN

H:\Engineering\Traffic\Caltrans\TNSP Projects\2024 - William Street\CAD\OLD\William Street CAD - Village Board.dwg


USER NAME	= LJF	DESIGNED - LJF	REVISED -
DRAW	- LJF	REVISIONS	REVISED -
PLOT SCALE	=	CHECKED - MPL	REVISED -
PLOT DATE	= 3/3/2026	DATE - 3/3/2026	REVISED -

VILLAGE OF MOUNT PROSPECT

FRIENDLY NEIGHBORHOOD STREETS PROGRAM
WILLIAM STREET - FINAL DESIGN OVERVIEW

SCALE: 1:75 SHEET 1 OF 2 SHEETS PROSPECT AVE - COUNCIL TRL

F.A.U. RTE.	SECTION	COUNTY	TOTAL SHEETS	SHEET NO.
		COOK	2	1
CONTRACT NO. N/A				ILLINOIS

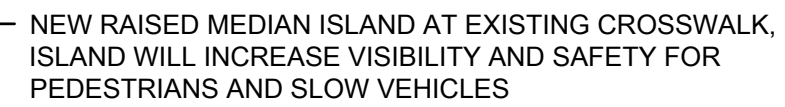A white rectangular speed limit sign with a black border. The words "SPEED" and "LIMIT" are stacked vertically in black, sans-serif capital letters. Below them, the number "25" is displayed in a large, bold, black, sans-serif font.

A speed limit sign with a black border. The top half has a white background with the text "YOUR SPEED" in black. The bottom half has a black background with the number "25" in large yellow digits.


WELLER
CREEK

WILLIAM STREET

BERKSHIRE LANE

LONNQUIST
BOULEVARD

INSTALL PAVEMENT MARKING MEDIAN ISLANDS TO INCREASE STOP SIGN COMPLIANCE AND TO ALIGN VEHICLES FOR MEDIAN SOUTH OF THE BRIDGE. ALL TURN MOVEMENTS REMAIN.

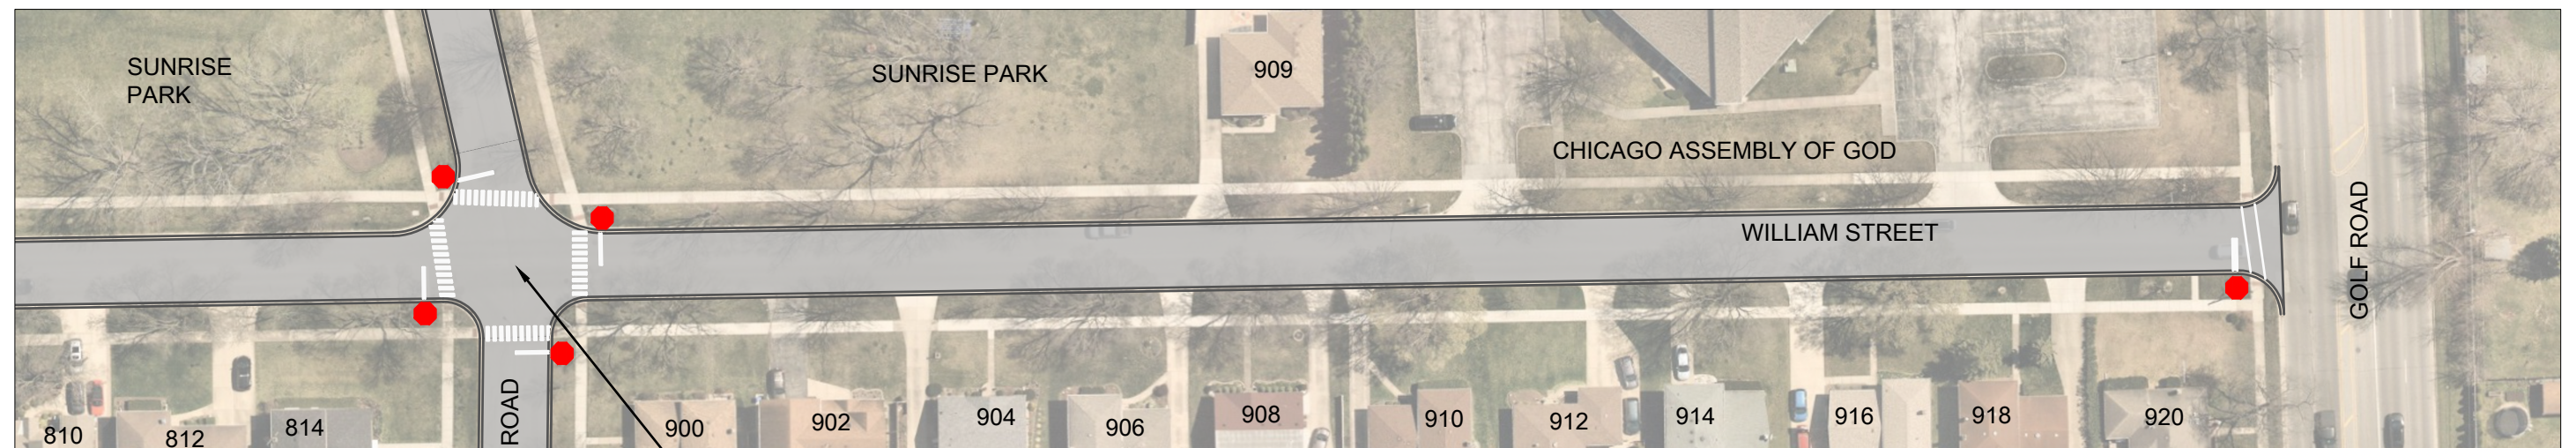

- ADD NO PARKING HERE TO CORNER SIGNS TO ALL LEGS OF INTERSECTION



USER NAME = LJJ	DESIGNED - LJJ	REVISED -
	DRAW - LJJ	REVISED -
PLOT SCALE =	CHECKED - MPL	REVISED -
PLOT DATE = 3/3/2026	DATE - 3/3/2026	REVISED -

VILLAGE OF MOUNT PROSPECT

FRIENDLY NEIGHBORHOOD STREETS PROGRAM
WILLIAM STREET - FINAL DESIGN OVERVIEW

SCALE: 1:75	SHEET 2	OF	2 SHEETS	COUNCIL TRL - GOLF RD
-------------	---------	----	----------	-----------------------

F.A.U. RTE.	SECTION	COUNTY	TOTAL SHEETS	SHEET NO.
		COOK	2	2
		CONTRACT NO. N/A		
	ILLINOIS			

\\Engineering\Traffic\Calming\FNSP Projects\2024 - William Street\CAD\OLD\William Street CAD - Village Board.dwg