



STATE OF ILLINOIS
DEPARTMENT OF TRANSPORTATION
DIVISION OF HIGHWAYS
PLAT OF HIGHWAYS

ROUTE: IL ROUTE 12 (RAND ROAD)
IL ROUTE 83 (ELMHURST ROAD)
KENSINGTON ROAD
SECTION: 18-00170-00-CH
COUNTY: COOK
LIMITS: 30+27.24 - 45+86.77
JOB NO.: R-90-025-22

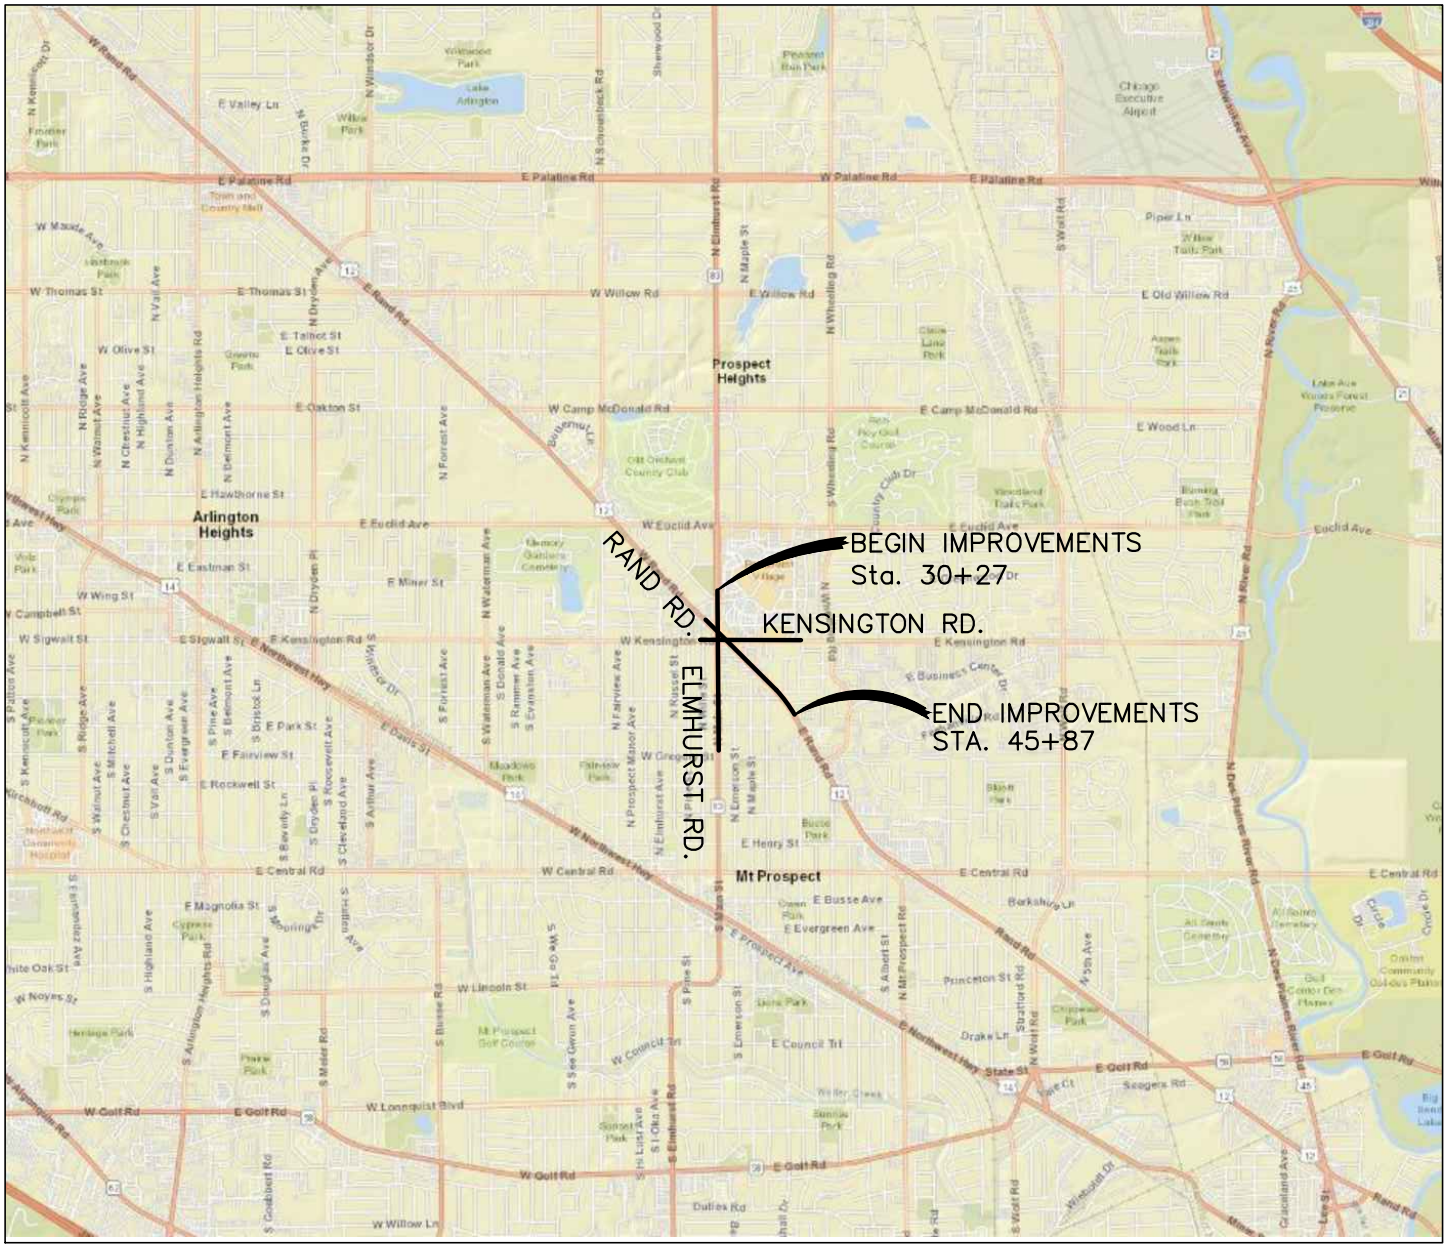

LOCATION MAP


F.A.P. RTE.	SECTION	COUNTY	TOTAL SHEETS	SHEET NO.
XXXX	18-00170-00-CH	COOK	12	1
		ILLINOIS	CONTRACT NO.:	

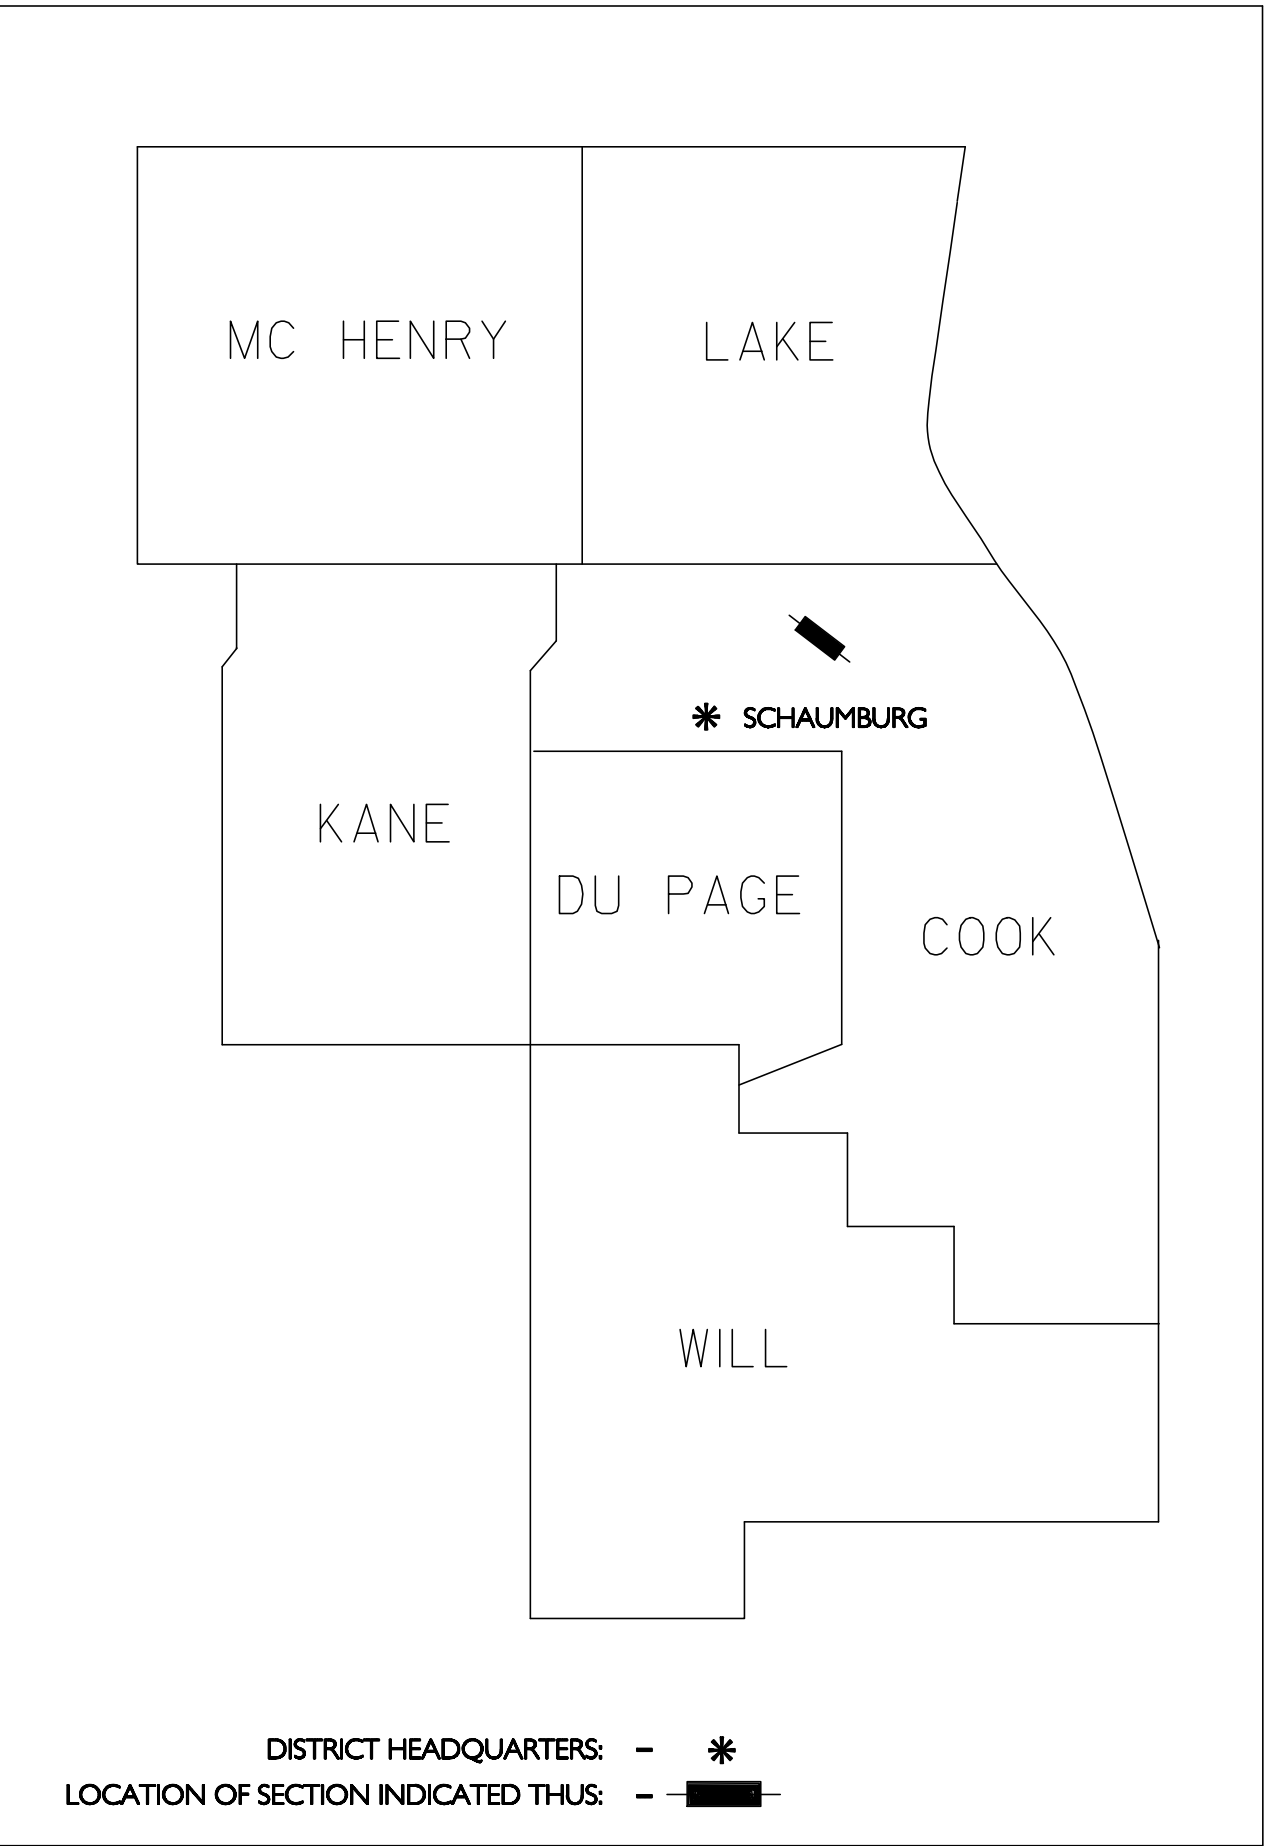

PRINTED BY THE AUTHORITY
OF THE STATE OF ILLINOIS



THAT PART OF THE NW & NE QUARTER OF SEC., 34 TWP. 42 N., R. 11 E. OF THE 3RD. P.M., IN COOK COUNTY, ILLINOIS

Line Table		
Line #	Direction	Length
L1	N89°57'38"W	4.62'
L2	N89°57'38"W	6.17'
L3	S1°23'26"E	5.07'
L4	S1°23'26"E	27.71'
L6	N89°57'38"W	9.04'
L7	N1°22'31"W	16.30'
L8	S89°56'11"E	9.04'
L9	S1°23'26"E	16.30'
L10	S89°57'38"E	7.95'
L11	S89°57'38"E	9.71'
L12	N89°57'38"W	7.95'
L13	N89°57'38"W	8.36'
L14	N0°04'26"E	17.70'
L15	N88°37'29"E	7.90'
L16	S1°23'26"E	17.90'
L66	N89°57'38"W	3.17'
L67	S89°57'38"E	3.17'
L68	S88°37'29"W	10.45'
L69	N88°37'29"E	9.75'

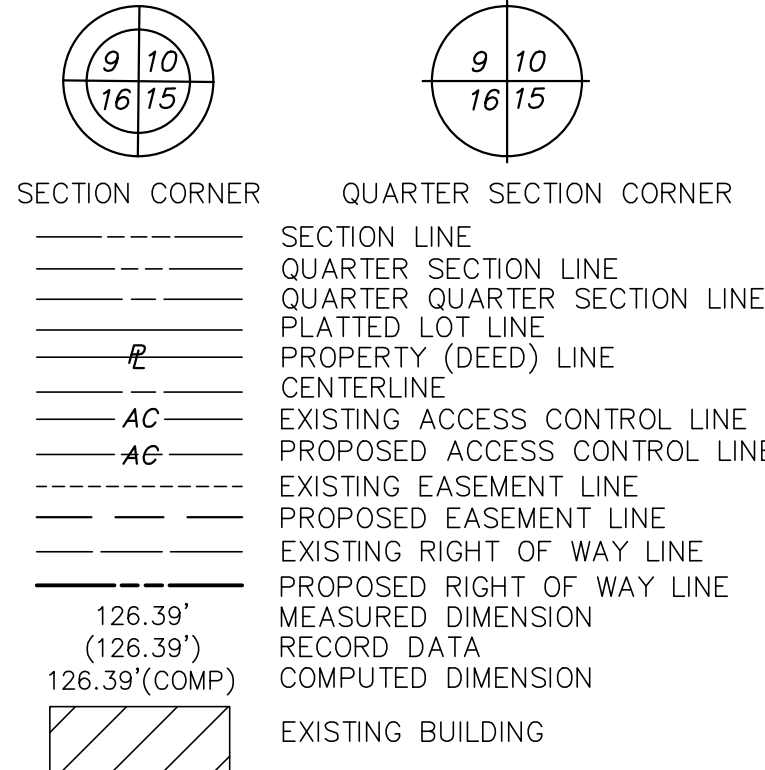

RANDVIEW HIGHLANDS
SUBDIVISION

PER DOC. NO. 9365227
RECORDED AUGUST 7, 1926

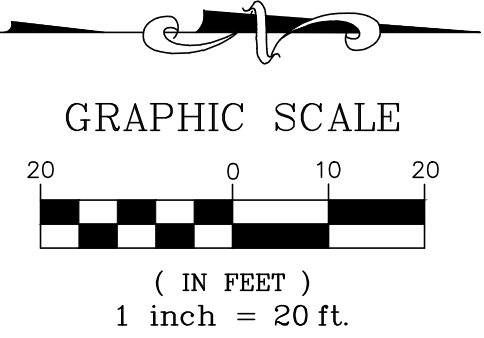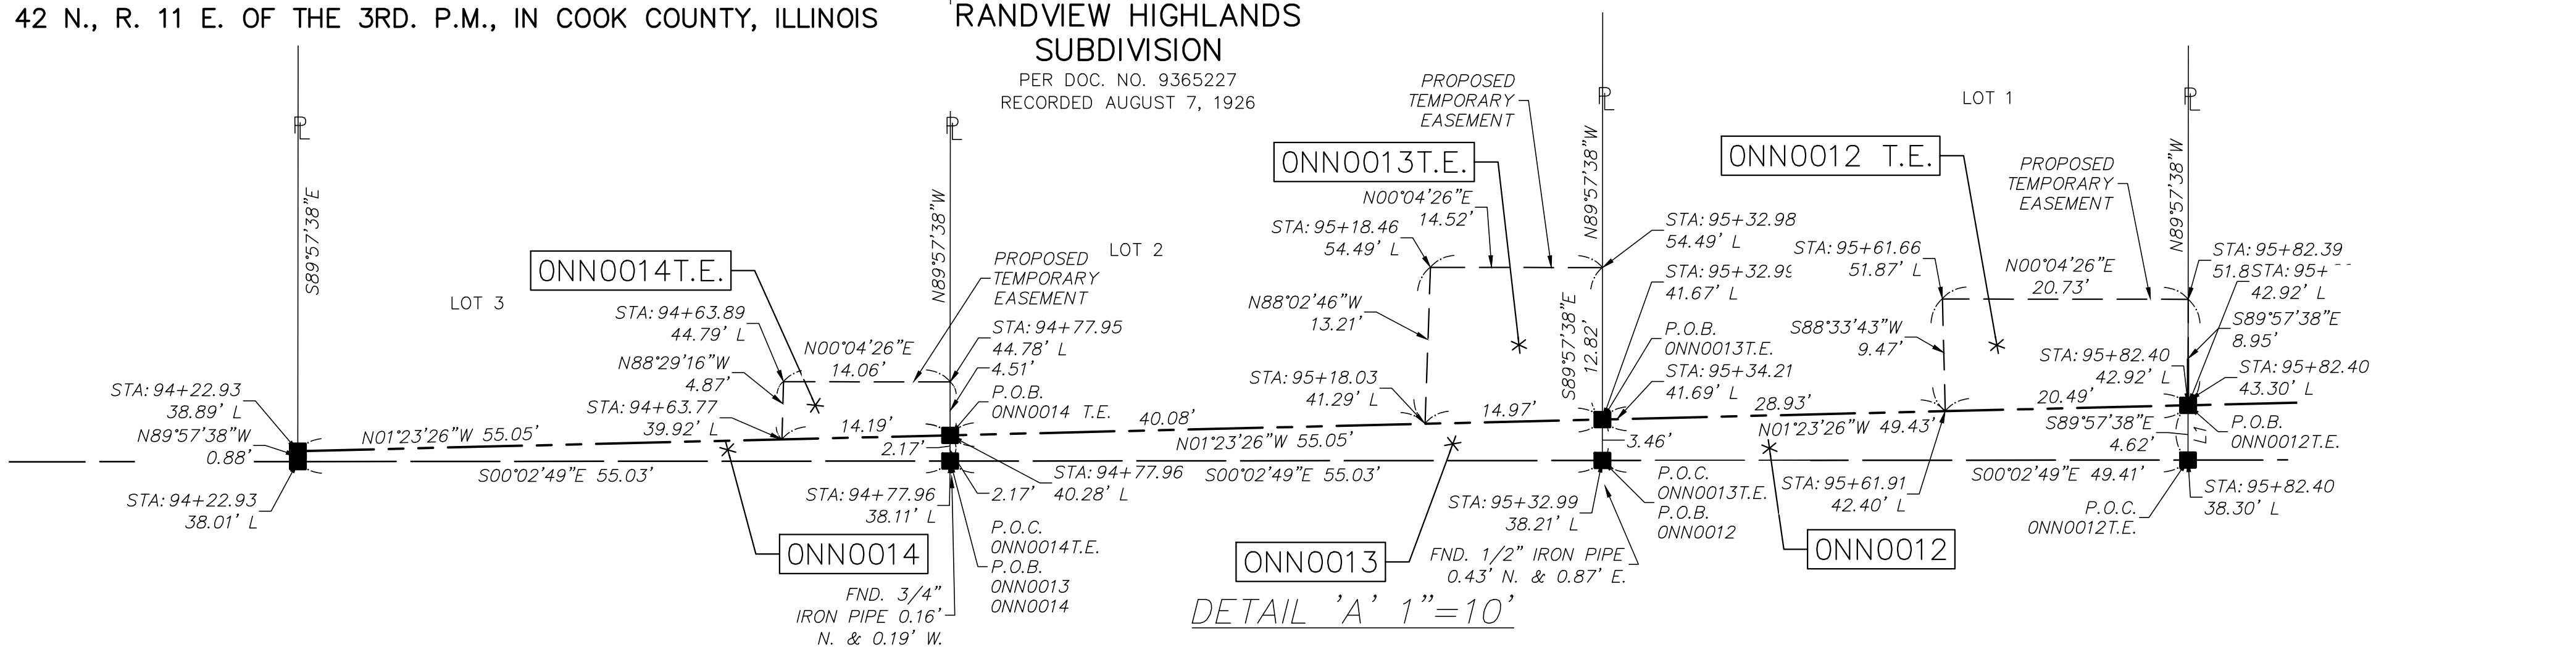



ALL DIMENSIONS ARE MEASURED UNLESS OTHERWISE SPECIFIED.

BEARINGS AND COORDINATES SHOWN HEREON REFERENCE THE ILLINOIS STATE PLANE COORDINATE SYSTEM, EAST ZONE, NORTH AMERICAN DATUM OF 1983 (2011 ADJUSTMENT) "GRID".

ALL MEASURED AND CALCULATED DISTANCES ARE "GRID" NOT "GROUND". TO OBTAIN GRID DISTANCES, MULTIPLY THE DISTANCES SHOWN BY THE COMBINED SCALE FACTOR OF 0.99994849.

AREAS SHOWN ON THIS PLAT ARE "GROUND".

PROJECT COORDINATES ILLINOIS STATE PLANE, EAST ZONE, NAD83 (2011)			
STATION	OFFSET	NORTHING	EASTING
92+99.08	46.91' R	1971293.37	1091950.51
92+99.12	42.22' R	1971293.42	1091945.82
93+35.73	42.15' R	1971330.03	1091945.79
93+35.74	46.84' R	1971330.03	1091950.48
94+22.93	38.89' L	1971417.31	1091864.84
94+22.93	38.01' L	1971417.31	1091865.72
94+63.77	39.92' L	1971458.15	1091863.85
94+63.89	44.79' L	1971458.28	1091858.98
94+77.95	44.78' L	1971472.34	1091859.00
94+77.96	38.11' L	1971472.34	1091865.68
94+77.96	40.28' L	1971472.34	1091863.51
95+18.03	41.29' L	1971512.41	1091862.53
95+18.46	54.49' L	1971512.86	1091849.33
95+32.98	54.49' L	1971527.38	1091849.35
95+32.99	38.21' L	1971527.37	1091865.63
95+32.99	41.67' L	1971527.37	1091862.17
95+61.66	51.87' L	1971556.05	1091852.00
95+61.91	42.40' L	1971556.29	1091861.47
95+82.39	51.86' L	1971576.79	1091852.03
95+82.40	42.92' L	1971576.78	1091860.97
95+82.40	38.30' L	1971576.78	1091865.59
96+15.36	54.21' L	1971609.76	1091849.71
96+15.63	43.76' L	1971610.01	1091860.16
96+43.08	54.20' L	1971637.48	1091849.75
96+43.33	44.46' L	1971637.71	1091859.49
96+48.39	53.63' L	1971642.79	1091850.33
96+48.40	38.42' L	1971642.78	1091865.54
96+48.40	44.59' L	1971642.78	1091859.37
96+64.69	45.00' L	1971659.07	1091858.97
96+64.69	54.04' L	1971659.08	1091849.93
97+08.34	44.64' R	1971702.64	1091948.65
97+08.34	41.47' R	1971702.64	1091945.48
97+24.30	46.50' L	1971718.69	1091857.53
97+24.30	54.86' L	1971718.69	1091849.17
97+24.30	46.50' L	1971718.69	1091857.53
97+24.30	38.55' L	1971718.68	1091865.48
97+42	54.86' L	1971736.39	1091849.19
97+42.20	46.87' L	1971736.59	1091857.18
97+51.53	41.40' R	1971745.83	1091945.45
97+51.53	44.56' R	1971745.83	1091948.62
97+99.33	38.69' L	1971793.71	1091865.41
97+99.33	48.40' L	1971793.72	1091855.71

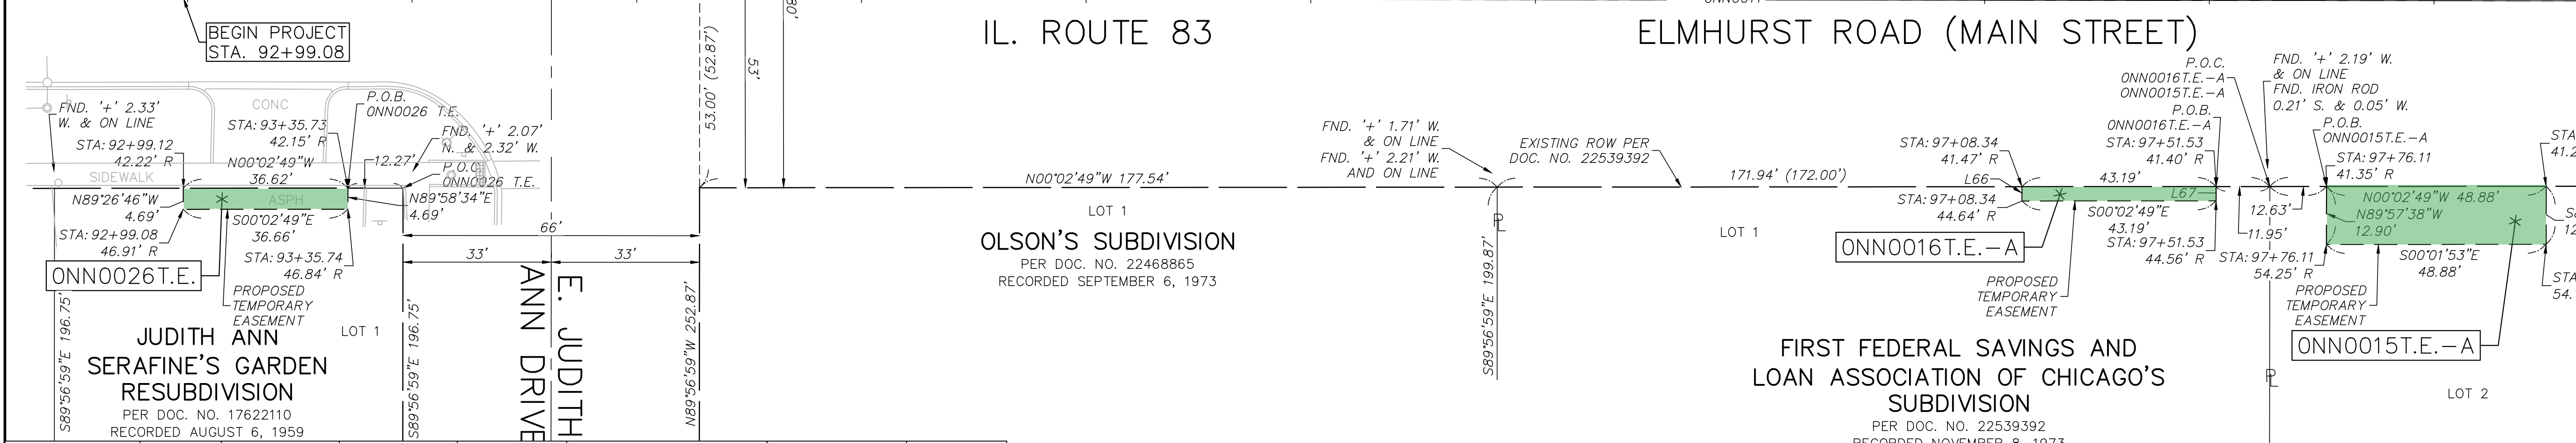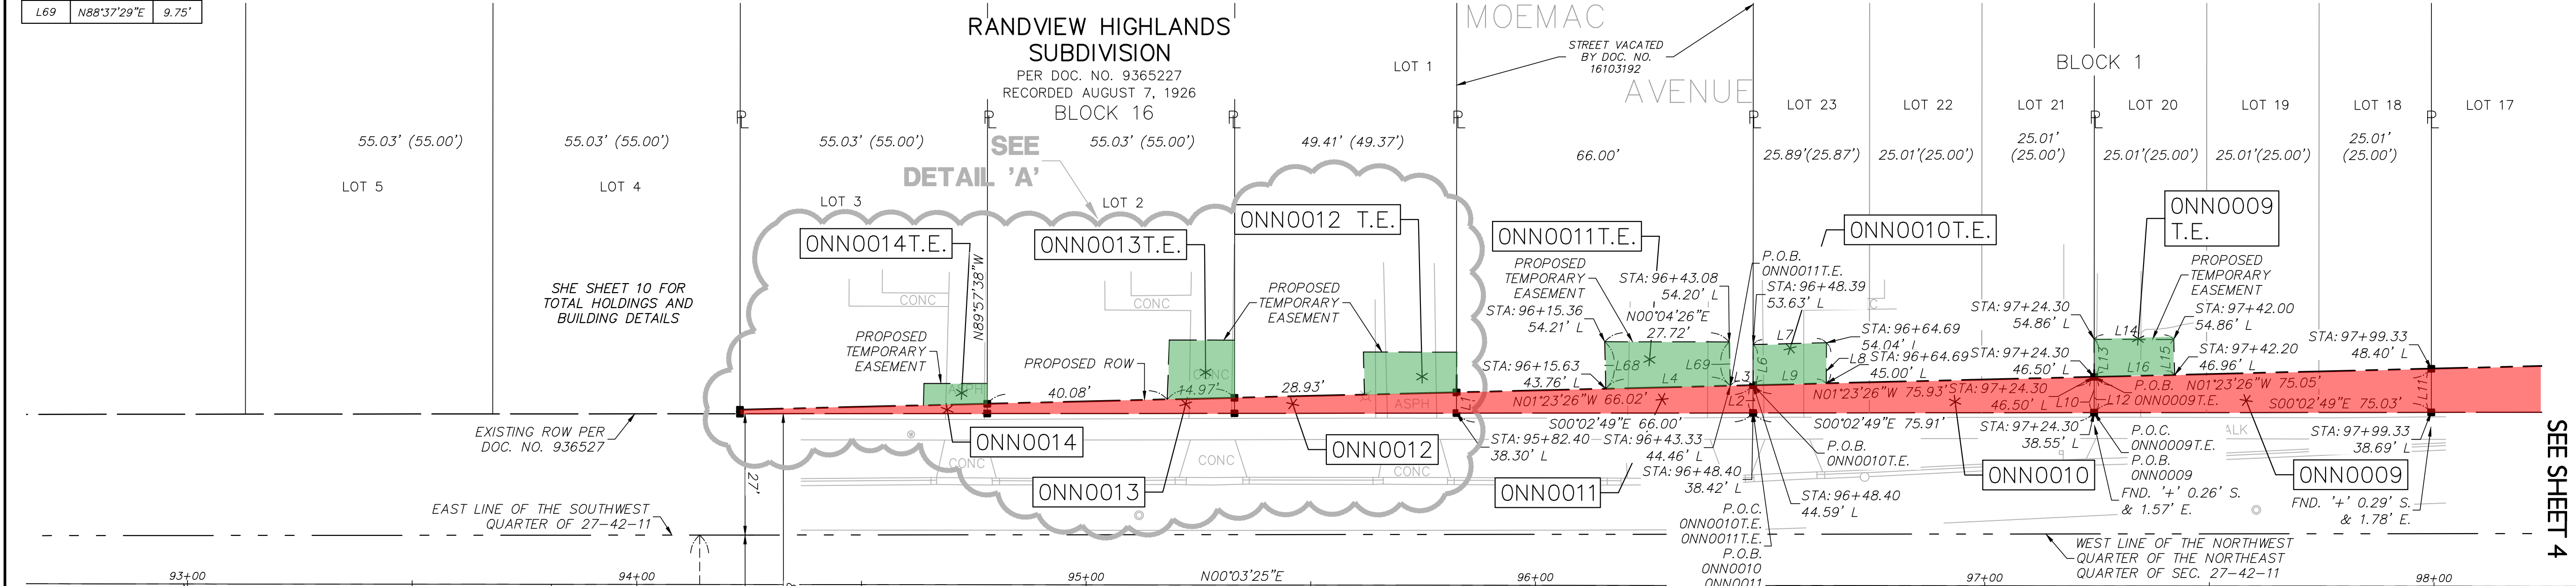

PARCEL NUMBER	TOTAL HOLDINGS ACRES	PART TAKEN ACRES	PREVIOUSLY USED OR DEDICATED AREA	REMAINDER AREA ACRES	TEMP. EASEMENT AREA ACRES	PERMANENT INDEX NUMBER	PROPERTY ACQUIRED BY
ONN0009 ONN0009T.E.	0.224	0.015		0.209	145 SQ. FT./0.003 AC	03-34-107-031 03-34-107-032 03-34-107-033	
ONN0010 ONN0010T.E.	0.226	0.012		0.214	147 SQ. FT./0.003 AC	03-34-107-049	
ONN0011 ONN0011T.E.	0.197	356 SQ. FT. / 0.008 AC.		0.189	280 SQ. FT./0.006 AC	03-34-107-038	
ONN0012 ONN0012T.E.	0.147	200 SQ. FT. / 0.005 AC.		0.142	190 SQ. FT./0.004 AC.	03-34-115-012	
ONN0013 ONN0013T.E.	0.164	155 SQ. FT. / 0.004 AC.		0.160	192 SQ. FT./0.004 AC.	03-34-115-013	
ONN0014 ONN0014T.E.	0.164	84 SQ. FT. / 0.002 AC.		0.162	66 SQ. FT./0.002 AC.	03-34-115-014	
ONN0015T.E.-A ONN0015T.E.-B	0.486	N/A		N/A	0.014 417 SQ. FT./0.010 AC.	03-34-200-051	
ONN0016T.E.-A ONN0016T.E.-B	2.727	N/A		N/A	137 SQ. FT./0.003 AC. 425 SQ. FT./0.010 AC.	03-34-200-072	
ONN0026T.E.	0.350	N/A		N/A	172 SQ. FT./0.004 AC.	03-34-200-037	

SEE SHEET 10 FOR DETAILS OF ONN0016T.E.-B AND TOTAL HOLDINGS OF PARCEL ONN0016
SEE SHEET 4 AND 10 FOR MORE DETAILS AND TOTAL HOLDINGS OF PARCEL ONN0015
SEE SHEET 10 FOR TOTAL HOLDINGS OF ONN0009, ONN0010, ONN0012, ONN0013, ONN0014, AND ONN0026.

- IRON PIPE OR ROD FOUND SET 5/8"X 30" REBAR "MAG" NAIL SET
- CUT CROSS FOUND OR SET FOUND "MAG" NAIL
- STAKING OF PROPOSED RIGHT OF WAY.
SET DIVISION OF HIGHWAYS SURVEY MARKER TO MONUMENT THE POSITION SHOWN. IDENTIFIED BY INSCRIPTION DATA AND SURVEYORS PROFESSIONAL NUMBER.
- STAKING OF PROPOSED RIGHT OF WAY IN CULTIVATED AREAS.
BURIED 5/8 INCH REBAR 20 INCHES BELOW GROUND TO MARK FUTURE SURVEY MARKER POSITION. IDENTIFIED BY COLORED PLASTIC CAP BEARING SURVEYORS PROFESSIONAL NUMBER.

STATE OF ILLINOIS)
COUNTY OF COOK) S.S.

THIS IS TO CERTIFY THAT WE, GEWALT HAMILTON ASSOCIATES, INC., AN ILLINOIS PROFESSIONAL DESIGN FIRM LAND SURVEYING/PROFESSIONAL ENGINEERING CORPORATION, NUMBER 184-000922, HAVE SURVEYED THE PLAT OF HIGHWAYS SHOWN HEREON IN SECTION 34, TOWNSHIP 42 NORTH, RANGE 12 EAST OF THE THIRD PRINCIPAL MERIDIAN, COOK COUNTY, THAT THE SURVEY IS TRUE AND COMPLETE AS SHOWN TO THE BEST OF MY KNOWLEDGE AND BELIEF, THAT THE PLAT CORRECTLY REPRESENTS SAID SURVEY, THAT ALL MONUMENTS FOUND AND ESTABLISHED ARE OF PERMANENT QUALITY AND OCCUPY THE POSITIONS SHOWN THEREON AND THAT THE MONUMENTS ARE SUFFICIENT TO ENABLE THE SURVEY TO BE RETRACED. THIS SURVEY CONFORMS TO THE CURRENT ILLINOIS MINIMUM STANDARDS FOR A BOUNDARY SURVEY. MADE FOR THE DEPARTMENT OF TRANSPORTATION, STATE OF ILLINOIS.

DATED AT VERNON HILLS, ILLINOIS THIS 10TH DAY OF JANUARY, 2023 A.D.

MARK M. HAMILTON
ILLINOIS PROFESSIONAL LAND SURVEYOR NO. 035-004038
MY LICENSE EXPIRES NOVEMBER 30, 2024



GEWALT HAMILTON ASSOCIATES, INC.
625 Forest Edge Drive ■ Vernon Hills, IL. 60061
Tel 847.478.9700 ■ Fax 847.478.9701

**PLAT OF HIGHWAYS
STATE OF ILLINOIS
DEPARTMENT OF TRANSPORTATION
IL RT 83 (ELMHURST ROAD)**

SECTION 18-00170-00-CH COOK COUNTY
PROJECT JOB NO. R-90-025-22
STATION 94+55.82 TO STATION 109+76.98
SCALE: 1"=20' SHEET 3 OF 12

**BUREAU OF LAND ACQUISITION
201 WEST CENTER COURT
SCHAUMBURG, ILLINOIS 60196**

THAT PART OF THE NW & NE QUARTER OF SEC., 34 TWP. 42 N., R. 11 E. OF THE 3RD. P.M., IN COOK COUNTY, ILLINOIS

Line Table		
Line #	Direction	Length
L17	S89°57'38"E	9.71'
L18	S89°57'38"E	11.00'
L19	S1°23'26"E	15.55'
L20	S89°06'15"E	11.30'
L21	S1°22'31"E	15.38'
L22	S89°57'38"E	11.29'
L24	N89°57'38"W	11.00'
L25	N0°02'49"W	20.86'
L26	S89°41'31"E	12.93'
L27	N0°03'25"E	20.80'
L28	S89°57'38"E	12.89'
L29	N0°03'25"E	5.47'
L30	S89°56'35"E	12.89'
L31	N0°02'49"W	5.47'
L32	S89°57'38"E	11.00'
L33	N0°02'49"W	14.38'
L34	S88°05'41"E	9.48'
L35	N0°03'25"E	14.07'

Line Table		
Line #	Direction	Length
L36	S89°57'38"E	9.45'
L40	S0°02'49"E	55.02'
L41	S89°57'38"E	11.00'
L42	S0°02'49"E	16.66'
L43	N89°56'35"W	11.63'
L44	N0°03'25"E	16.65'
L45	S89°57'38"E	11.60'
L50	S89°56'35"E	8.74'
L70	S0°02'49"E	2.45'
L71	N89°57'11"E	2.75'


- IRON PIPE OR ROD FOUND
- SET 5/8"X 30" REBAR
- "MAG" NAIL SET
- CUT CROSS FOUND OR SET
- FOUND "MAG" NAIL
- STAKING OF PROPOSED RIGHT OF WAY.
SET DIVISION OF HIGHWAYS SURVEY MARKER TO MONUMENT THE POSITION SHOWN. IDENTIFIED BY INSCRIPTION DATA AND SURVEYORS PROFESSIONAL NUMBER.
- STAKING OF PROPOSED RIGHT OF WAY IN CULTIVATED AREAS.
BURIED 5/8 INCH REBAR 20 INCHES BELOW GROUND TO MARK FUTURE SURVEY MARKER POSITION. IDENTIFIED BY COLORED PLASTIC CAP BEARING SURVEYORS PROFESSIONAL NUMBER.

ALL DIMENSIONS ARE MEASURED UNLESS OTHERWISE SPECIFIED.

BEARINGS AND COORDINATES SHOWN HEREON REFERENCE THE ILLINOIS STATE PLANE COORDINATE SYSTEM, EAST ZONE, NORTH AMERICAN DATUM OF 1983 (2011 ADJUSTMENT) "GRID".

ALL MEASURED AND CALCULATED DISTANCES ARE "GRID" NOT "GROUND". TO OBTAIN GRID DISTANCES, MULTIPLY THE DISTANCES SHOWN BY THE COMBINED SCALE FACTOR OF 0.99994849.

AREAS SHOWN ON THIS PLAT ARE "GROUND".

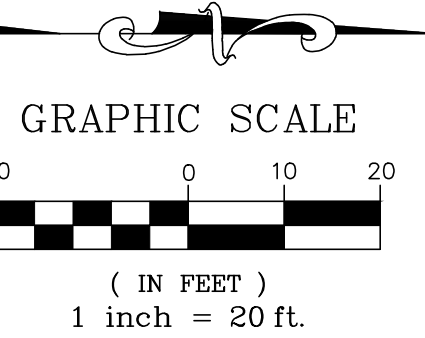

PROJECT COORDINATES ILLINOIS STATE PLANE, EAST ZONE, NAD83 (2011)			
STATION	OFFSET	NORTHING	EASTING
97+99.33	48.40' L	1971793.72	1091855.71
97+99.33	38.69' L	1971793.71	1091865.41
98+38.82	49.40' L	1971833.21	1091854.75
98+38.98	60.69' L	1971833.38	1091843.45
98+54.36	38.79' L	1971848.74	1091865.37
98+54.36	49.79' L	1971848.75	1091854.37
98+54.36	61.08' L	1971848.76	1091843.08
98+94.62	61.13' L	1971889.02	1091843.07
98+94.92	49.86' L	1971889.31	1091854.34
99+09.38	61.13' L	1971903.78	1091843.08
99+09.38	49.89' L	1971903.77	1091854.32
99+09.38	38.89' L	1971903.76	1091865.32
99+14.67	41.10' R	1971908.97	1091945.32
99+27.33	41.08' R	1971921.63	1091945.31
99+29	41.18' R	1971923.30	1091945.42
99+29.01	49.10' R	1971923.30	1091953.33
99+43.54	49.55' R	1971937.93	1091854.30
99+43.59	62.88' L	1971938.00	1091841.36
99+64.39	62.88' L	1971958.80	1091841.38
99+64.40	49.99' L	1971958.79	1091854.28
99+64.40	38.99' L	1971958.78	1091865.28
99+69.87	62.88' L	1971964.27	1091841.39
99+69.87	50.00' L	1971964.26	1091854.27
99+77.20	44.21' R	1971971.49	1091948.49
99+77.20	49.10' R	1971971.49	1091953.38
100+05.04	50.06' L	1971999.43	1091854.25
100+05.34	59.54' L	1971999.74	1091844.77
100+19.42	59.54' L	1972013.82	1091844.78
100+19.42	50.09' L	1972013.81	1091854.23
100+19.42	39.09' L	1972013.80	1091865.23
100+57.78	61.78' L	1972052.18	1091842.58
100+57.78	50.16' L	1972052.17	1091854.20
100+74.43	61.78' L	1972068.84	1091842.59
100+74.43	61.78' L	1972068.84	1091842.59
100+74.44	50.19' L	1972068.83	1091854.19
100+74.44	39.19' L	1972068.82	1091865.19
100+90.77	50.28' R	1972085.06	1091954.68
100+90.78	56.08' R	1972085.07	1091960.48
101+28.95	50.21' R	1972123.24	1091954.65
101+28.96	56.08' R	1972123.24	1091960.51
101+36.75	50.30' L	1972131.14	1091854.14
101+36.75	53.05' L	1972131.14	1091851.39
101+39.20	53.06' L	1972133.59	1091851.39
101+39.20	61.80' L	1972133.60	1091842.65
101+90.36	53.15' L	1972184.75	1091851.34
102+07.37	50.07' R	1972201.67	1091954.58
102+24.23	82.18' L	1972218.65	1091822.34
102+24.23	74.55' L	1972218.64	1091829.97
102+25.36	82.18' L	1972219.78	1091822.34
102+25.37	39.46' L	1972219.75	1091865.07
102+25.39	41.05' R	1972219.69	1091945.58
102+25.39	63.31' R	1972219.67	1091967.84

SEE SHEET 9

STATE OF ILLINOIS) S.S.
COUNTY OF COOK)

THIS IS TO CERTIFY THAT WE, GEWALT HAMILTON ASSOCIATES, INC., AN ILLINOIS PROFESSIONAL DESIGN FIRM LAND SURVEYING/PROFESSIONAL ENGINEERING CORPORATION, NUMBER 184-000922, HAVE SURVEYED THE PLAT OF HIGHWAYS SHOWN HEREON IN SECTION 34, TOWNSHIP 42 NORTH, RANGE 12 EAST OF THE THIRD PRINCIPAL MERIDIAN, COOK COUNTY, THAT THE SURVEY IS TRUE AND COMPLETE AS SHOWN TO THE BEST OF MY KNOWLEDGE AND BELIEF, THAT THE PLAT CORRECTLY REPRESENTS SAID SURVEY, THAT ALL MONUMENTS FOUND AND ESTABLISHED ARE OF PERMANENT QUALITY AND OCCUPY THE POSITIONS SHOWN THEREON AND THAT THE MONUMENTS ARE SUFFICIENT TO ENABLE THE SURVEY TO BE RETRACED. THIS SURVEY CONFORMS TO THE CURRENT ILLINOIS MINIMUM STANDARDS FOR A BOUNDARY SURVEY. MADE FOR THE DEPARTMENT OF TRANSPORTATION, STATE OF ILLINOIS.

DATED AT VERNON HILLS, ILLINOIS THIS 10TH DAY OF JANUARY, 2023 A.D.

MARK M. HAMILTON
ILLINOIS PROFESSIONAL LAND SURVEYOR NO. 035-004038
MY LICENSE EXPIRES NOVEMBER 30, 2024







GEWALT HAMILTON ASSOCIATES, INC.
625 Forest Edge Drive ■ Vernon Hills, IL 60061
Tel 847.478.9700 ■ Fax 847.478.9701

**PLAT OF HIGHWAYS
STATE OF ILLINOIS
DEPARTMENT OF TRANSPORTATION
IL RT 83 (ELMHURST ROAD)**

SECTION 18-00170-00-CH COOK COUNTY
PROJECT JOB NO. R-90-025-22
STATION 86+97.35 TO STATION 112+21.69
SCALE: 1"=20' SHEET 4 OF 12


**BUREAU OF LAND ACQUISITION
201 WEST CENTER COURT
SCHAUMBURG, ILLINOIS 60196**

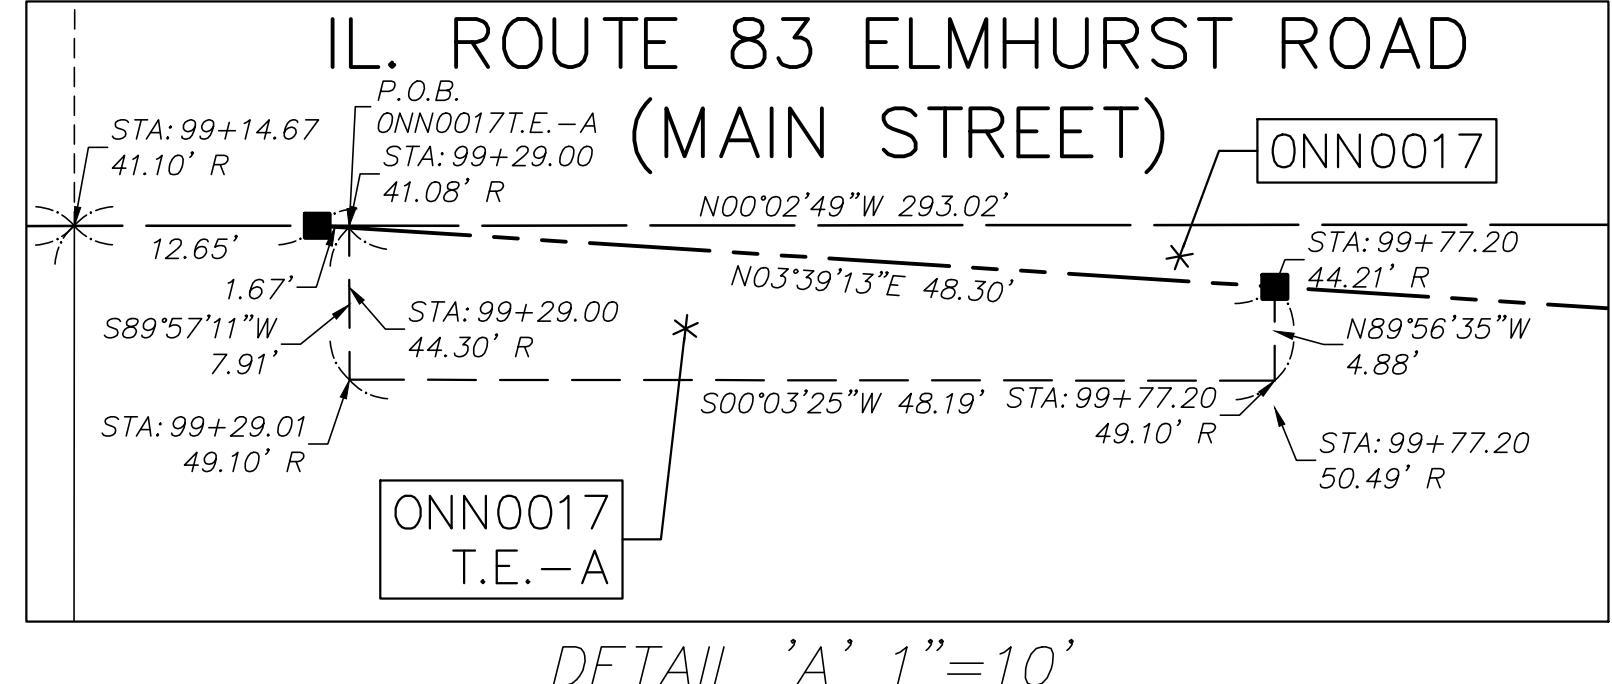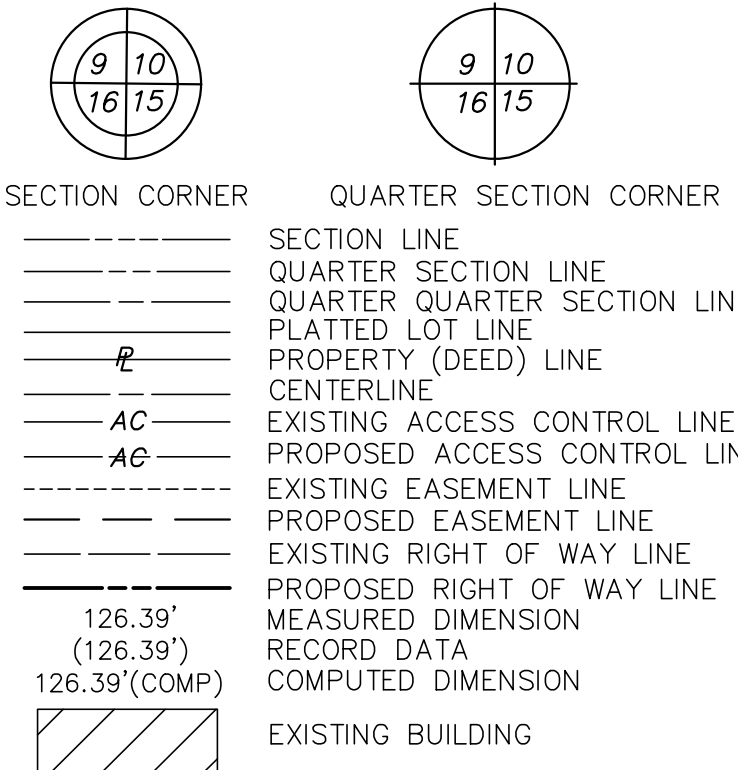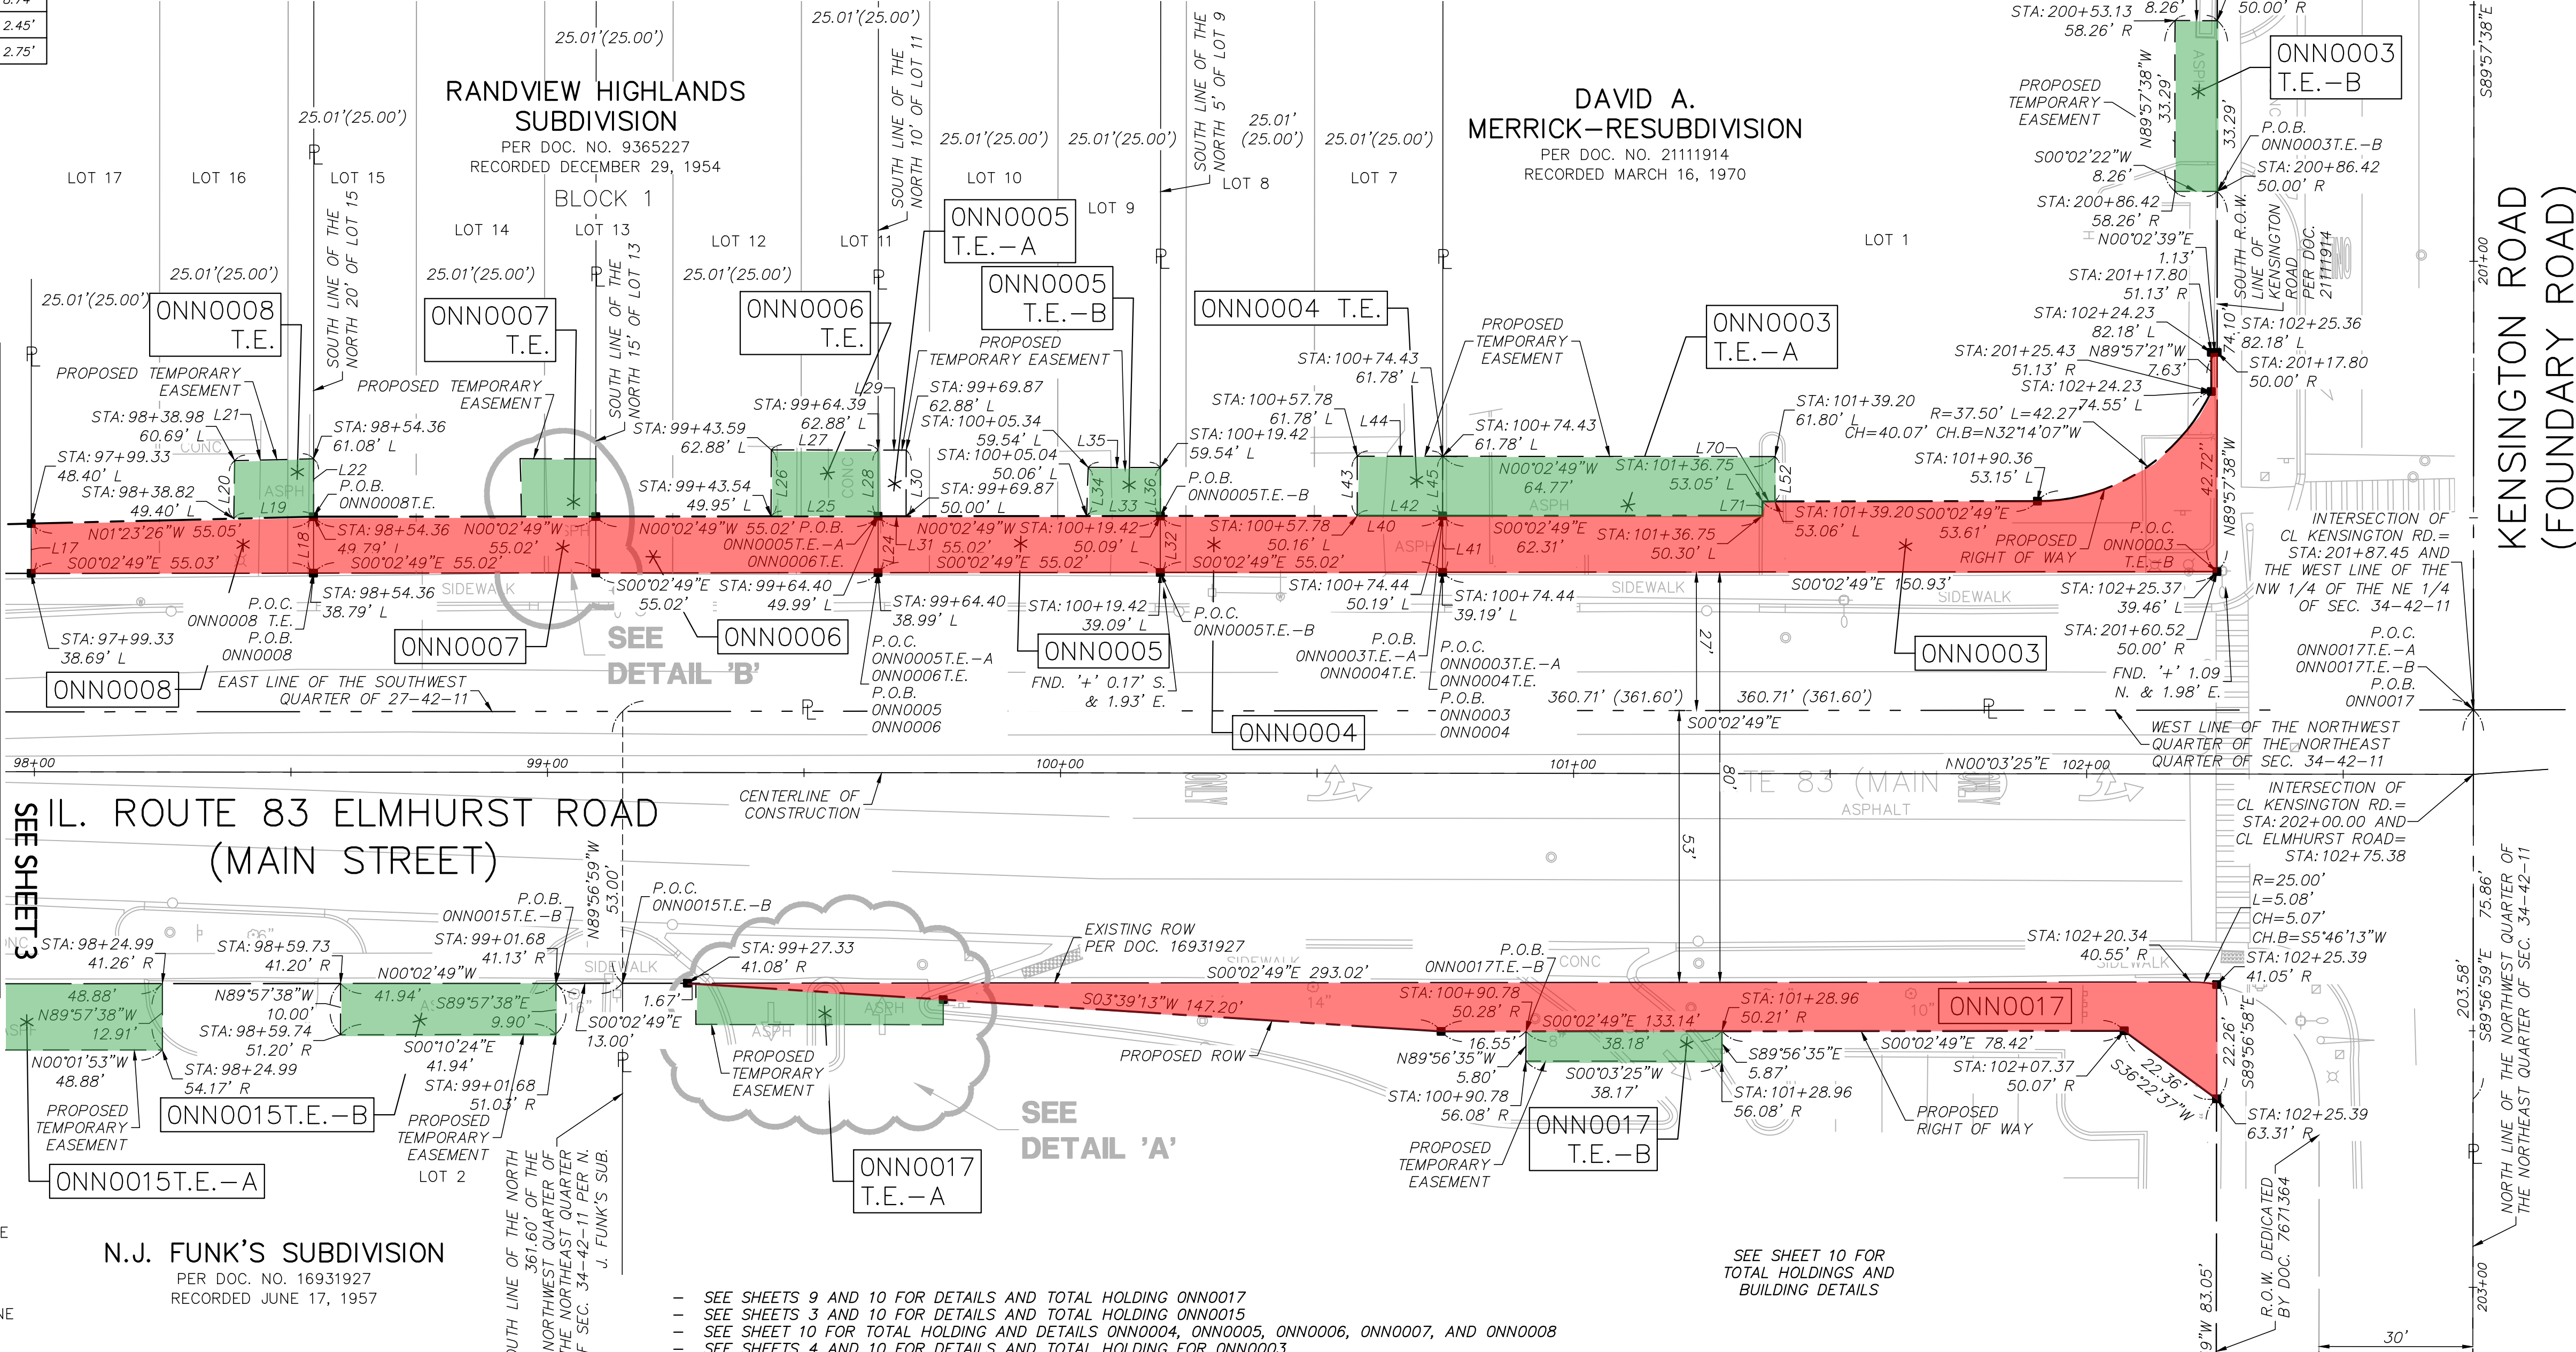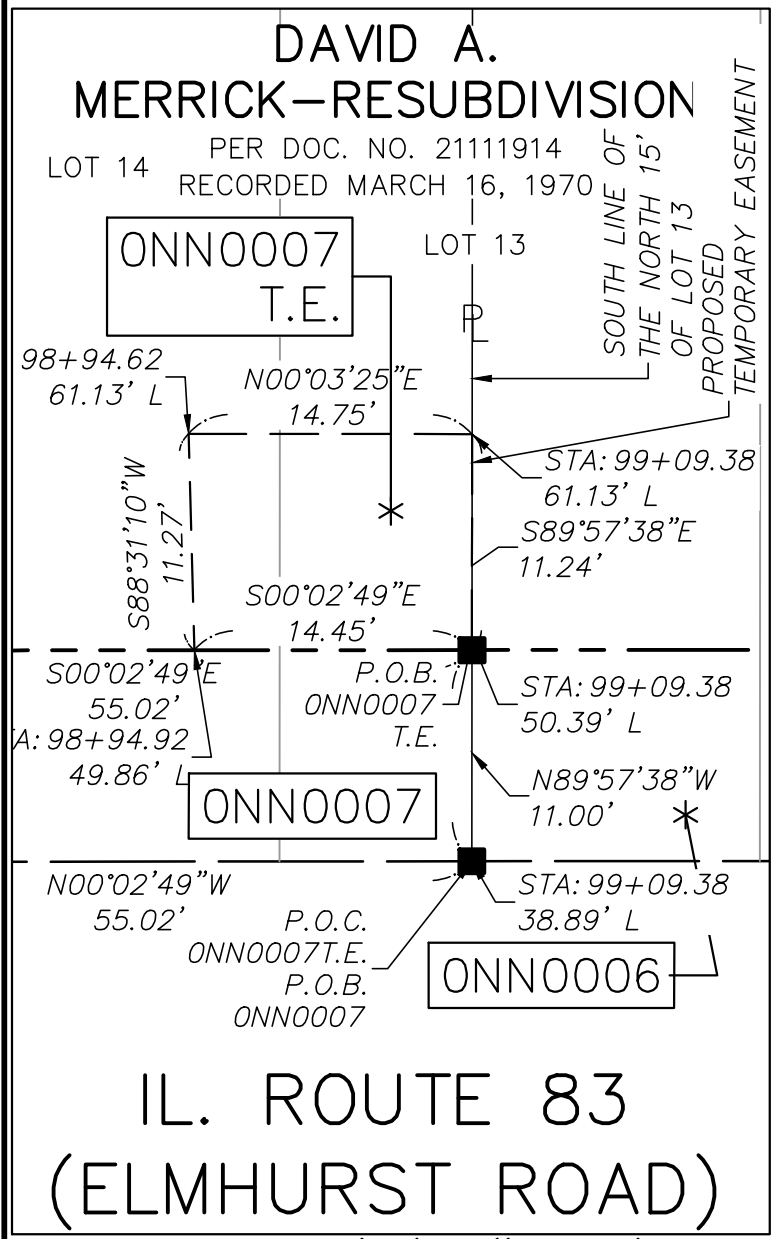

PARCEL NUMBER	TOTAL HOLDINGS ACRES	PART TAKEN ACRES	PREVIOUSLY USED OR DEDICATED	REMAINDER AREA ACRES	TEMP. EASEMENT AREA ACRES	PERMANENT INDEX NUMBER	PROPERTY ACQUIRED BY
ONN00003 ONN0003T.E.-A ONN0003T.E.-B	0.422	0.049		0.373	0.017 275 SQ. FT. / 0.006 AC.	03-34-107-046	
ONN00004 ONN0004T.E.	0.164	0.014		0.150	193 SQ. FT. / 0.004 AC.	03-34-107-039	
ONN00005 ONN0005T.E.-A ONN0005T.E.-B	0.164	0.014		0.150	71 SQ. FT. / 0.002 AC. 135 SQ. FT. / 0.003 AC.	03-34-107-040	
ONN00006 ONN0006T.E.	0.164	0.014		0.150	269 SQ. FT. / 0.006 AC.	03-34-107-041	
ONN00007 ONN0007T.E.	0.164	0.014		0.150	164 SQ. FT. / 0.004 AC.	03-34-107-042	
ONN00008 ONN0008T.E.	0.164	0.013		0.151	175 SQ. FT. / 0.004 AC.	03-34-107-043	
ONN0015T.E.-A ONN0015T.E.-B ONN0017 ONN0017T.E.-A ONN0017T.E.-B ONN0017T.E.-C	0.486 3.214	N/A 1.252		N/A 1.152	0.014 417 SQ. FT./0.010 AC. 308 SQ. FT./0.007 AC. 223 SQ. FT./0.005 AC. 0.013	03-34-200-051 03-34-200-001	


THAT PART OF THE SW QUARTER OF SEC., 27 TWP. 42 N., R. 11 E. OF THE 3RD. P.M., IN COOK COUNTY, ILLINOIS AND,
THAT PART OF THE NW QUARTER OF SEC., 34 TWP. 42 N., R. 11 E. OF THE 3RD. P.M., IN COOK COUNTY, ILLINOIS

PROJECT COORDINATES ILLINOIS STATE PLANE, EAST ZONE, NAD83 (2011)			
STATION	OFFSET	NORTHING	EASTING
101+90.36	53.15' L	1972184.75	1091851.34
102+17.08	146.85' L	1972211.57	1091757.67
102+17.09	113.56' L	1972211.54	1091790.96
102+24.23	82.18' L	1972218.65	1091822.34
102+24.23	74.55' L	1972218.64	1091829.97
102+25.34	146.85' L	1972219.83	1091757.68
102+25.35	113.56' L	1972219.80	1091790.97
102+25.36	82.18' L	1972219.78	1091822.34
103+28.81	48.90' L	1972319.76	1091852.21
103+32.70	106.30' L	1972319.80	1091794.68
103+33.47	117.54' L	1972319.81	1091783.42
103+35.88	153.20' L	1972319.83	1091747.67
103+44.31	116.80' L	1972330.68	1091783.43
103+46.73	152.46' L	1972330.71	1091747.68
103+47.07	318.28' L	1972319.95	1091582.22
103+49.52	354.38' L	1972319.97	1091546.03
103+56.93	317.61' L	1972329.83	1091582.22
103+59.39	353.71' L	1972329.86	1091546.03
104+78.06	96.77' L	1972471.76	1091794.41

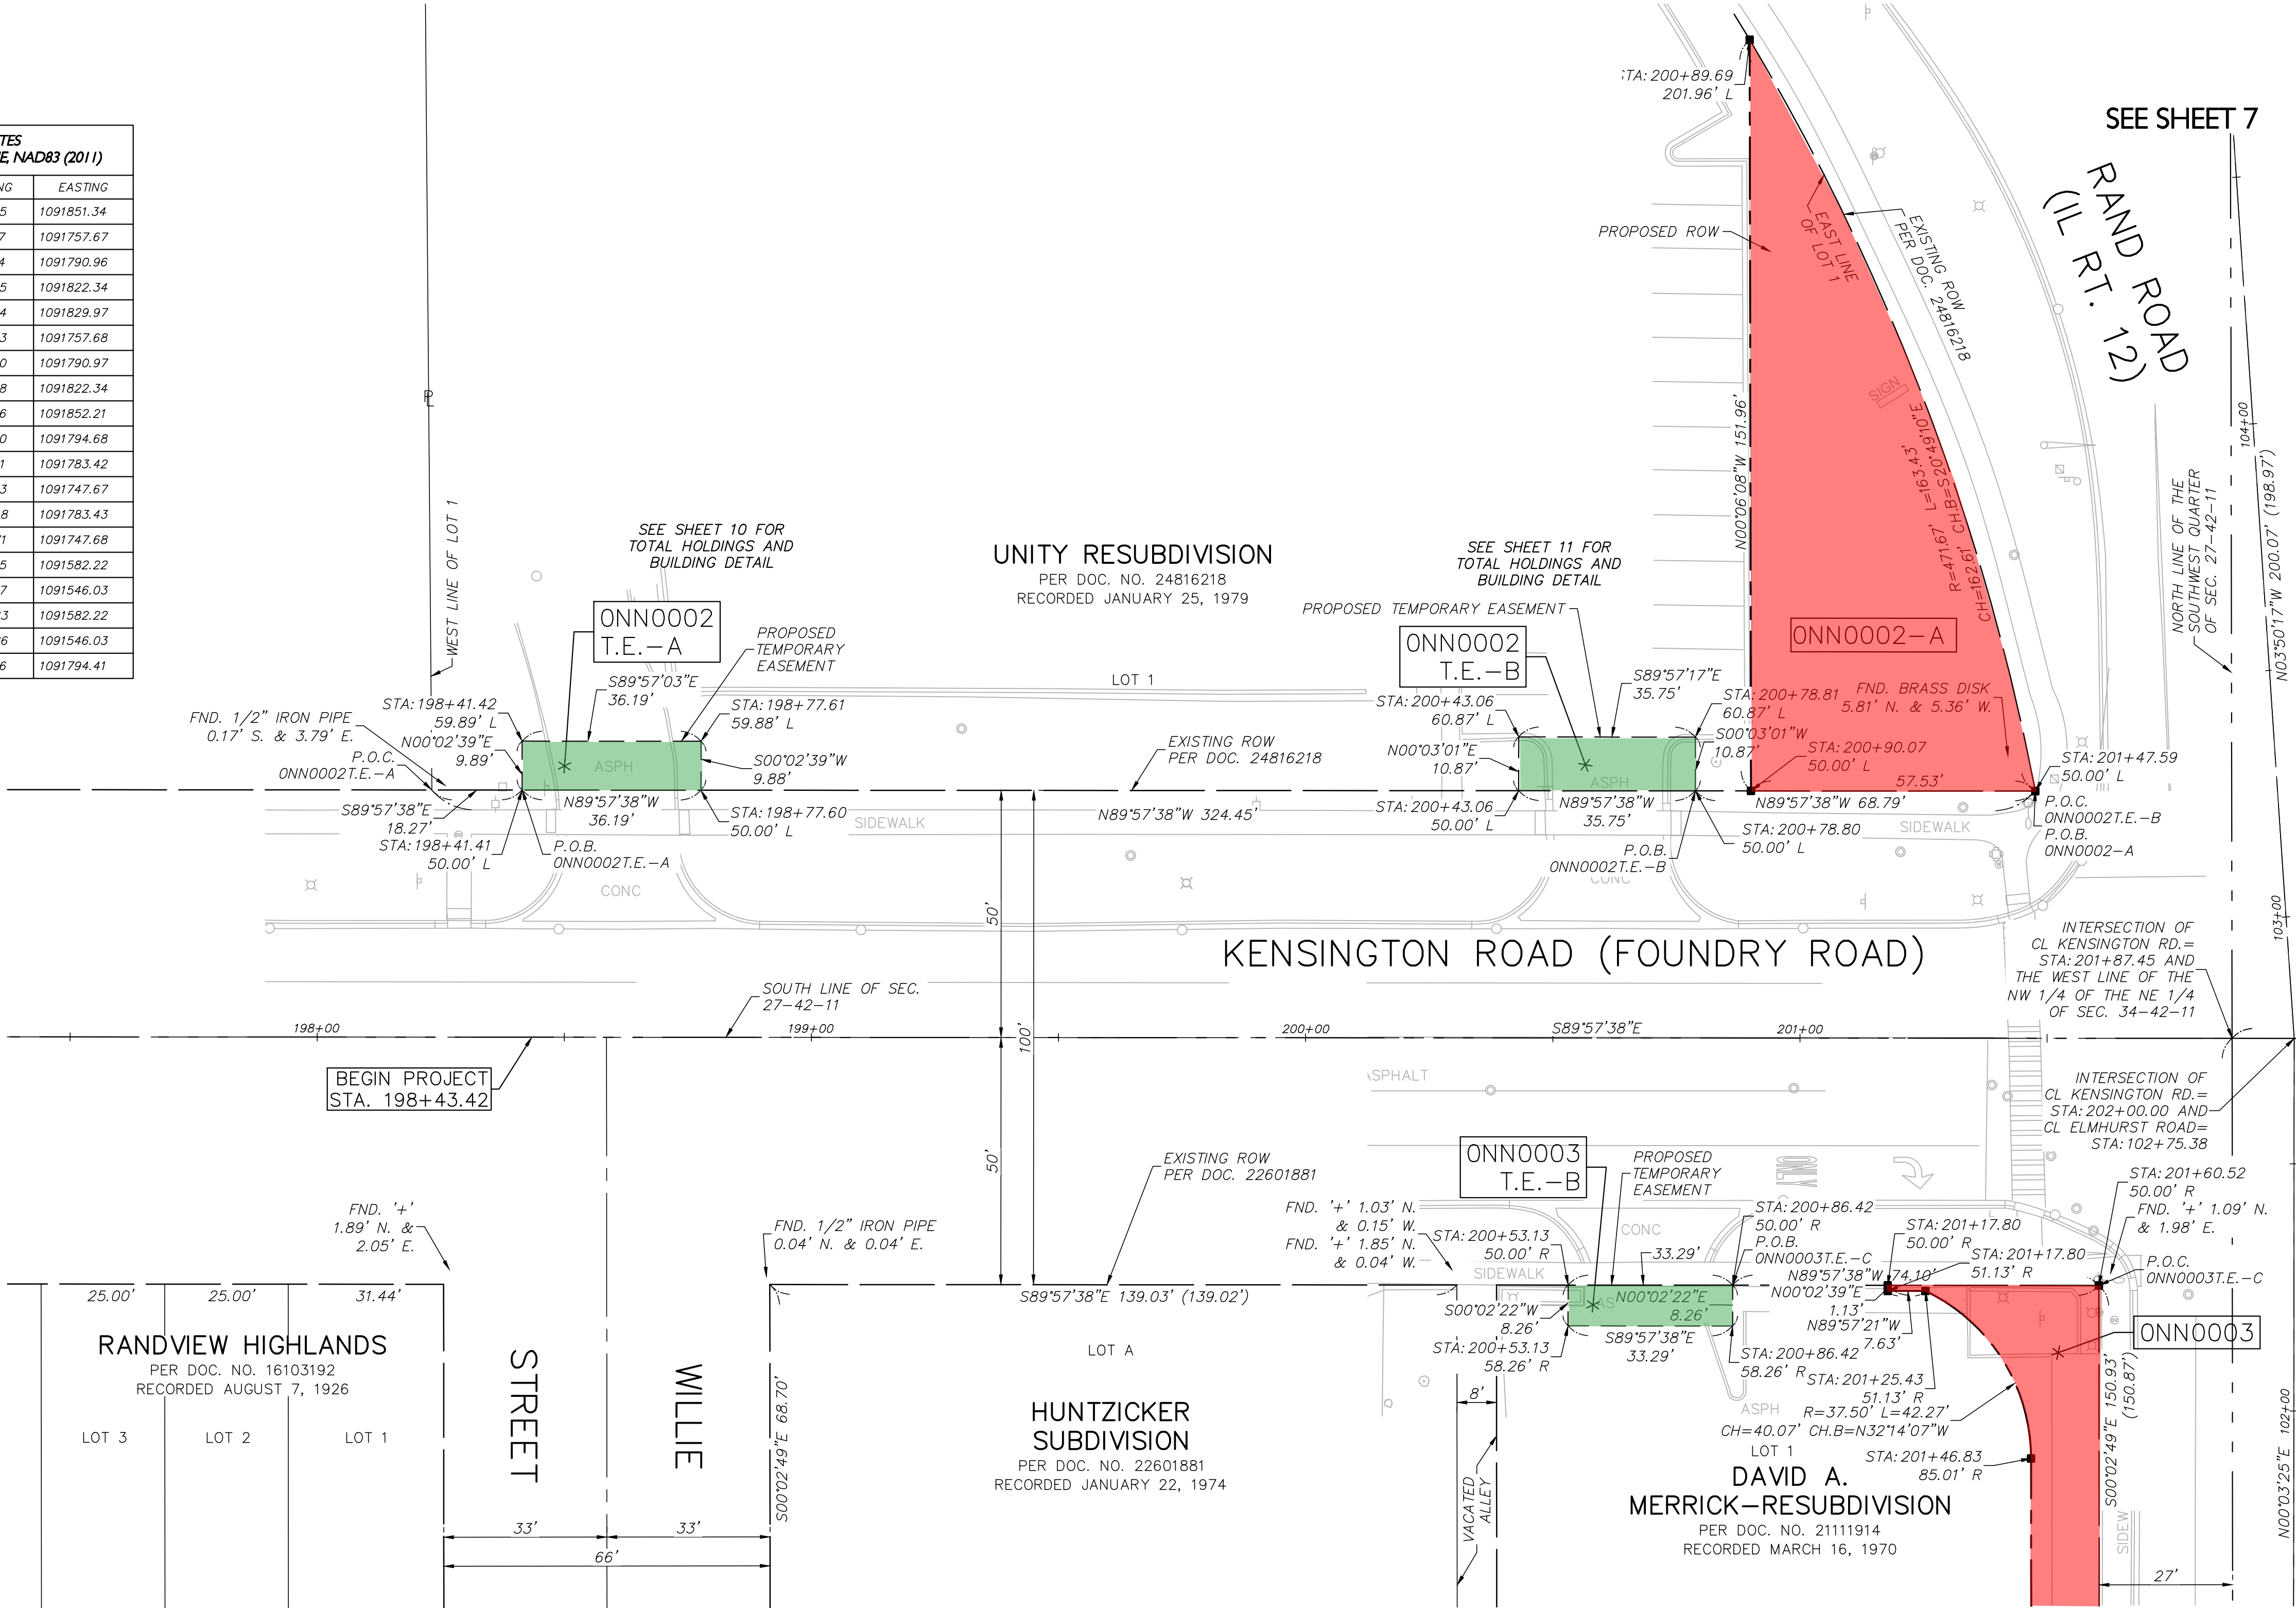

SEE SHEET 7

GRAPHIC SCALE

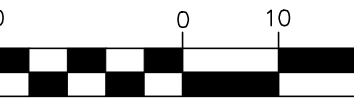

(IN FEET)
1 inch = 20 ft.


ALL DIMENSIONS ARE MEASURED UNLESS OTHERWISE SPECIFIED.

BEARINGS AND COORDINATES SHOWN HEREON REFERENCE THE ILLINOIS STATE PLANE COORDINATE SYSTEM, EAST ZONE, NORTH AMERICAN DATUM OF 1983 (2011 ADJUSTMENT) "GRID".

ALL MEASURED AND CALCULATED DISTANCES ARE "GRID", NOT "GROUND". TO OBTAIN GRID DISTANCES, MULTIPLY THE DISTANCES SHOWN BY THE COMBINED SCALE FACTOR OF 0.99994849.

AREAS SHOWN ON THIS PLAT ARE "GROUND".

PROJECT COORDINATES ILLINOIS STATE PLANE, EAST ZONE, NAD83 (2011)			
STATION	DESCRIPTION	NORTHING	EASTING
198+43.42	BEGIN PROJECT	1972269.97	1091547.99
201+87.45	NE CORNER OF THE NW QUARTER OF SECTION 34	1972269.73	1091892.03
202+00	KENSINGTON RD. CENTERLINE AND ELMHURST RD. CENTERLINE	1972269.72	1091904.58

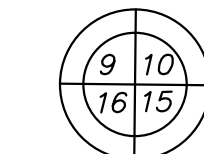

SECTION CORNER

SECTION CORNER	QUARTER SECTION CORNER
---	SECTION LINE
---	QUARTER SECTION LINE
---	QUARTER SECTION LINE
---	PROPERTY (DEED) LINE
---	CENTERLINE
---	EXISTING ACCESS CONTROL LINE
---	PROPOSED ACCESS CONTROL LINE
---	EXISTING EASEMENT LINE
---	PROPOSED EASEMENT LINE
---	EXISTING RIGHT OF WAY LINE
---	PROPOSED RIGHT OF WAY LINE
---	MEASURED DIMENSION
---	RECORD DATA
---	COMPUTED DIMENSION
---	EXISTING BUILDING

SEE SHEET 9
ELMHURST ROAD
(MAIN STREET)

SEE SHEET 4

- IRON PIPE OR ROD FOUND SET 5/8"x 30" REBAR "MAG" NAIL SET
- CUT CROSS FOUND OR SET FOUND "MAG" NAIL
- STAKING OF PROPOSED RIGHT OF WAY.
SET DIVISION OF HIGHWAYS SURVEY MARKER TO MONUMENT THE POSITION SHOWN. IDENTIFIED BY INSCRIPTION DATA AND SURVEYORS PROFESSIONAL NUMBER.
- STAKING OF PROPOSED RIGHT OF WAY IN CULTIVATED AREAS.
BURIED 5/8 INCH REBAR 20 INCHES BELOW GROUND TO MARK FUTURE SURVEY MARKER POSITION. IDENTIFIED BY COLORED PLASTIC CAP BEARING SURVEYORS PROFESSIONAL NUMBER.

SEE SHEETS 3 AND 10 FOR DETAILS AND TOTAL HOLDING FOR ONN0003
SEE SHEETS 7 AND 11 FOR DETAILS AND TOTAL HOLDING FOR ONN0002

PARCEL NUMBER	TOTAL HOLDINGS ACRES	PART TAKEN ACRES	PREVIOUSLY USED OR DEDICATED AREA	REMAINDER AREA ACRES	TEMP. EASEMENT AREA ACRES	PERMANENT INDEX NUMBER	PROPERTY ACQUIRED BY
ONN0002-A ONN0002-B ONN0002T.E.-A ONN0002T.E.-B	1.987	0.118 0.019		1.850	358 SQ. FT. / 0.008 AC. 389 SQ. FT. / 0.009 AC.	03-27-301-015	
ONN0003 ONN0003T.E.-A ONN0003T.E.-B	0.422	0.049		0.373	0.017 275 SQ. FT. / 0.006 AC.	03-34-107-046	

STATE OF ILLINOIS) S.S.
COUNTY OF COOK)

THIS IS TO CERTIFY THAT WE, GEWALT HAMILTON ASSOCIATES, INC., AN ILLINOIS PROFESSIONAL DESIGN FIRM LAND SURVEYING/PROFESSIONAL ENGINEERING CORPORATION, NUMBER 184-000922, HAVE SURVEYED THE PLAT OF HIGHWAYS SHOWN HEREON IN SECTION 27 & 34, TOWNSHIP 42 NORTH, RANGE 11 EAST OF THE THIRD PRINCIPAL MERIDIAN, COOK COUNTY, THAT THE SURVEY IS TRUE AND COMPLETE AS SHOWN TO THE BEST OF MY KNOWLEDGE AND BELIEF, THAT THE PLAT CORRECTLY REPRESENTS SAID SURVEY, THAT ALL MONUMENTS FOUND AND ESTABLISHED ARE OF PERMANENT QUALITY AND OCCUPY THE POSITIONS SHOWN THEREON AND THAT THE MONUMENTS ARE SUFFICIENT TO ENABLE THE SURVEY TO BE RETRACED. THIS SURVEY CONFORMS TO THE CURRENT ILLINOIS MINIMUM STANDARDS FOR A BOUNDARY SURVEY. MADE FOR THE DEPARTMENT OF TRANSPORTATION, STATE OF ILLINOIS.

DATED AT VERNON HILLS, ILLINOIS THIS 10TH DAY OF JANUARY, 2023 A.D.

MARK M. HAMILTON
ILLINOIS PROFESSIONAL LAND SURVEYOR NO. 035-004038
MY LICENSE EXPIRES NOVEMBER 30, 2024

GEWALT HAMILTON ASSOCIATES, INC.

625 Forest Edge Drive Vernon Hills, IL 60061
Tel 847.478.9700 Fax 847.478.9701

PLAT OF HIGHWAYS
STATE OF ILLINOIS
DEPARTMENT OF TRANSPORTATION
KENSINGTON ROAD

SECTION 18-00170-00-CH COOK COUNTY
PROJECT JOB NO. R-90-025-22
STATION 198+43.41 TO STATION 211+61.36
SCALE: 1"=20' SHEET 5 OF 12

BUREAU OF LAND ACQUISITION
201 WEST CENTER COURT
SCHAUMBURG, ILLINOIS 60196

THAT PART OF THE SE QUARTER OF SEC., 27 TWP. 42 N., R. 11 E. OF THE 3RD. P.M., IN COOK COUNTY, ILLINOIS, AND
THAT PART OF THE NE QUARTER OF SEC., 34 TWP. 42 N., R. 11 E. OF THE 3RD. P.M., IN COOK COUNTY, ILLINOIS

- IRON PIPE OR ROD FOUND • SET 5/8"X 30" REBAR ⊕ "MAG" NAIL SET
- + CUT CROSS FOUND OR SET • FOUND "MAG" NAIL
- STAKING OF PROPOSED RIGHT OF WAY.
SET DIVISION OF HIGHWAYS SURVEY MARKER TO MONUMENT THE POSITION SHOWN. IDENTIFIED BY INSCRIPTION DATA AND SURVEYORS PROFESSIONAL NUMBER.
- M STAKING OF PROPOSED RIGHT OF WAY IN CULTIVATED AREAS.
BURIED 5/8 INCH REBAR 20 INCHES BELOW GROUND TO MARK FUTURE SURVEY MARKER POSITION. IDENTIFIED BY COLORED PLASTIC CAP BEARING SURVEYORS PROFESSIONAL NUMBER.


PROJECT COORDINATES ILLINOIS STATE PLANE, EAST ZONE, NAD83 (2011)			
STATION	OFFSET	NORTHING	EASTING
206+44.54	62.50' L	1972331.83	1092349.17
206+90.53	50.00' L	1972319.29	1092395.15
206+90.53	59.01' L	1972328.30	1092395.15
207+28.96	0.00' L	1972269.26	1092433.53
207+29.01	33.00' R	1972236.26	1092433.56
207+29.01	33.58' R	1972235.68	1092433.56
207+79.18	38.58' R	1972230.63	1092483.72
207+79.18	33.60' R	1972235.61	1092483.72
207+89.52	51.50' L	1972320.70	1092494.14
208+46.15	82.99' L	1972352.15	1092550.80
208+46.15	51.50' L	1972320.65	1092550.77
208+54.47	38.58' R	1972230.57	1092559.01
208+56.15	83.00' L	1972352.15	1092560.80
208+56.16	51.50' L	1972320.65	1092560.79
208+56.16	50.00' L	1972319.15	1092560.79
208+78.91	0.00' L	1972269.13	1092583.49
208+78.97	33.00' R	1972236.13	1092583.52

PROJECT COORDINATES ILLINOIS STATE PLANE, EAST ZONE, NAD83 (2011)			
STATION	OFFSET	NORTHING	EASTING
208+78.97	33.60' R	1972235.53	1092583.52
209+14.65	83.05' L	1972352.15	1092619.30
209+14.66	50.00' L	1972319.09	1092619.29
209+14.66	51.50' L	1972320.59	1092619.29
209+23.32	51.50' L	1972320.59	1092627.94
209+23.32	83.06' L	1972352.15	1092627.97
210+13.32	0.00' L	1972269.01	1092717.90
210+13.38	33.00' R	1972236.01	1092717.92
210+13.38	33.60' R	1972235.41	1092717.92
210+93.81	50.00' L	1972318.94	1092798.43
210+93.81	51.50' L	1972320.44	1092798.43
211+26.66	68.97' L	1972337.88	1092831.30
211+26.66	51.50' L	1972320.41	1092831.28
211+64.34	69.00' L	1972337.88	1092868.98
211+64.36	51.50' L	1972320.37	1092868.98
211+90.02	51.50' L	1972320.35	1092894.65
212+23	0.00' L	1972268.82	1092927.57

PROJECT COORDINATES ILLINOIS STATE PLANE, EAST ZONE, NAD83 (2011)			
STATION	OFFSET	NORTHING	EASTING
212+23.05	33.00' R	1972235.82	1092927.60
212+23.05	33.60' R	1972235.22	1092927.60
212+46.49	50.00' L	1972318.80	1092951.12

PROJECT COORDINATES ILLINOIS STATE PLANE, EAST ZONE, NAD83 (2011)			
STATION	DESCRIPTION	NORTHING	EASTING
212+46.49	END PROJECT	1972268.80	1092951.07

GRAPHIC SCALE

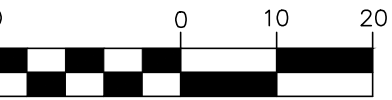


(IN FEET)
1 inch = 20 ft.

ALL DIMENSIONS ARE MEASURED UNLESS OTHERWISE SPECIFIED.

BEARINGS AND COORDINATES SHOWN HEREON REFERENCE THE ILLINOIS STATE PLANE COORDINATE SYSTEM, EAST ZONE, NORTH AMERICAN DATUM OF 1983 (2011 ADJUSTMENT) "GRID".

ALL MEASURED AND CALCULATED DISTANCES ARE "GRID" NOT "GROUND". TO OBTAIN GRID DISTANCES, MULTIPLY THE DISTANCES SHOWN BY THE COMBINED SCALE FACTOR OF 0.99994849.


AREAS SHOWN ON THIS PLAT ARE "GROUND".

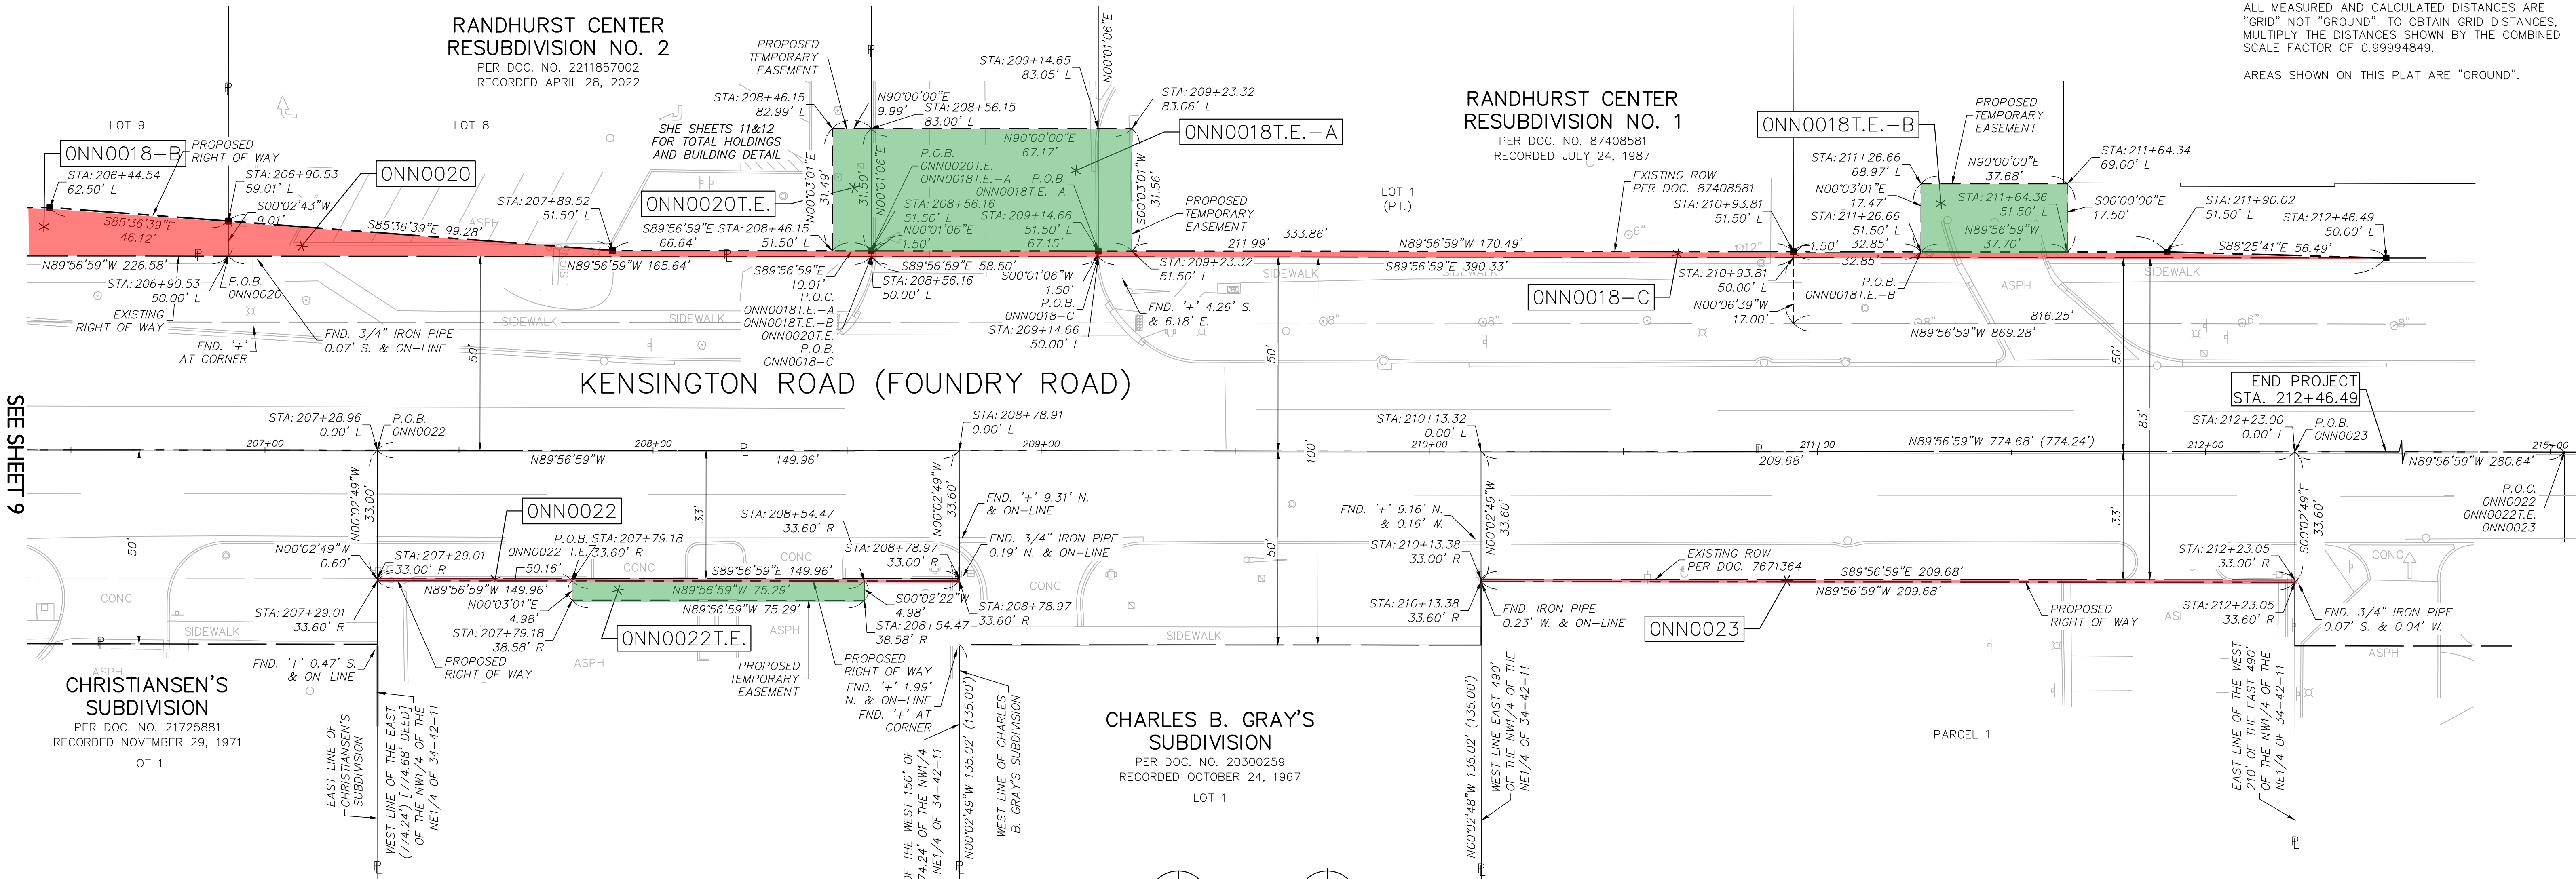

SEE SHEET 9

- SEE SHEETS 7,8,9,11 FOR DETAILS OF ONN0018
- SEE SHEET 10 FOR TOTAL HOLDINGS OF ONN0022 AND ONN0023

PARCEL NUMBER	TOTAL HOLDINGS ACRES	PART TAKEN ACRES	PREVIOUSLY USED OR DEDICATED AREA	REMAINDER AREA ACRES	TEMP. EASEMENT AREA ACRES	PERMANENT INDEX NUMBER	PROPERTY ACQUIRED BY
ONN0018-A ONN0018-B ONN0018-C ONN0018-D ONN0018T.E.-A ONN0018T.E.-B ONN0018T.E.-C	85.075	56 SQ. FT. / 0.001 AC. 0.078 0.013 0.049		84.934	0.049 0.015 0.074	03-27-401-265 03-27-401-267 03-27-401-304 03-27-401-305	
ONN0020 ONN0020T.E.	1.102	0.014		1.088		03-27-401-272	
ONN0022 ONN0022TE	1.148	0.116	0.114	1.032	315 SQ. FT. / 0.007 AC.	03-34-200-053	
ONN0023	3.083	0.162	0.159	2.921	N/A	03-34-200-061	

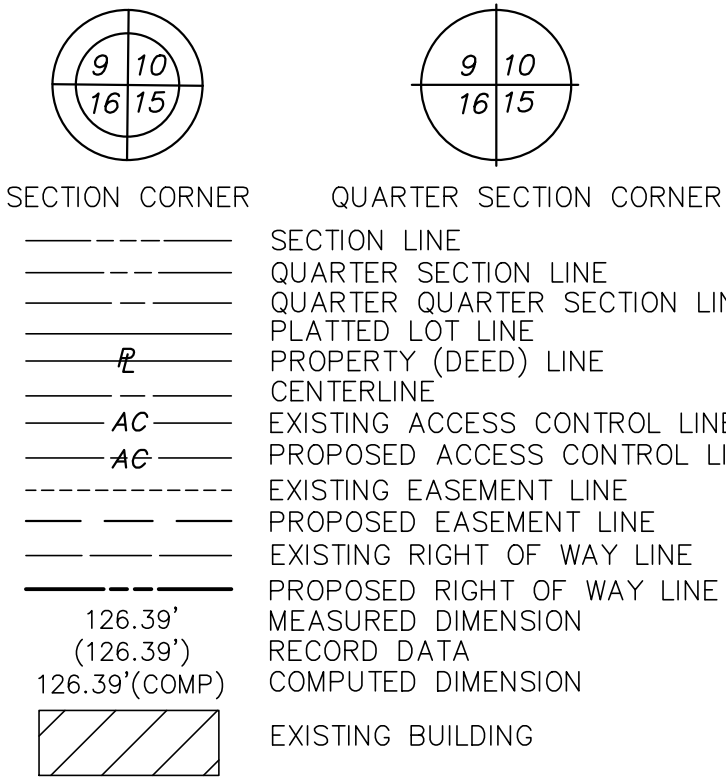

STATE OF ILLINOIS) S.S.
COUNTY OF COOK)

THIS IS TO CERTIFY THAT WE, GEWALT HAMILTON ASSOCIATES, INC., AN ILLINOIS PROFESSIONAL DESIGN FIRM LAND SURVEYING/PROFESSIONAL ENGINEERING CORPORATION, NUMBER 184-000922, HAVE SURVEYED THE PLAT OF HIGHWAYS SHOWN HEREON IN SECTION 27 & 34, TOWNSHIP 42 NORTH, RANGE 11 EAST OF THE THIRD PRINCIPAL MERIDIAN, COOK COUNTY, THAT THE SURVEY IS TRUE AND COMPLETE AS SHOWN TO THE BEST OF MY KNOWLEDGE AND BELIEF, THAT THE PLAT CORRECTLY REPRESENTS SAID SURVEY, THAT ALL MONUMENTS FOUND AND ESTABLISHED ARE OF PERMANENT QUALITY AND OCCUPY THE POSITIONS SHOWN THEREON AND THAT THE MONUMENTS ARE SUFFICIENT TO ENABLE THE SURVEY TO BE RETRACED. THIS SURVEY CONFORMS TO THE CURRENT ILLINOIS MINIMUM STANDARDS FOR A BOUNDARY SURVEY. MADE FOR THE DEPARTMENT OF TRANSPORTATION, STATE OF ILLINOIS.

DATED AT VERNON HILLS, ILLINOIS THIS 10TH DAY OF JANUARY, 2023 A.D.

MARK M. HAMILTON
ILLINOIS PROFESSIONAL LAND SURVEYOR NO. 035-004038
MY LICENSE EXPIRES NOVEMBER 30, 2024



GHA GEWALT HAMILTON ASSOCIATES, INC.
625 Forest Edge Drive ■ Vernon Hills, IL 60061
Tel 847.478.9700 ■ Fax 847.478.9701

PLAT OF HIGHWAYS
STATE OF ILLINOIS
DEPARTMENT OF TRANSPORTATION
KENSINGTON ROAD




SECTION 18-00170-00-CH COOK COUNTY
PROJECT JOB NO. R-90-025-22
STATION 198+43.42 TO STATION 212+23.05
SCALE: 1"=20' SHEET 6 OF 12

BUREAU OF LAND ACQUISITION
201 WEST CENTER COURT
SCHAUMBURG, ILLINOIS 60196

THAT PART OF THE SOUTH HALF OF SEC., 27 TWP. 42 N., R. 11 E. OF THE 3RD. P.M., IN COOK COUNTY, ILLINOIS

SEE SHEET 11

SEE SHEET 8

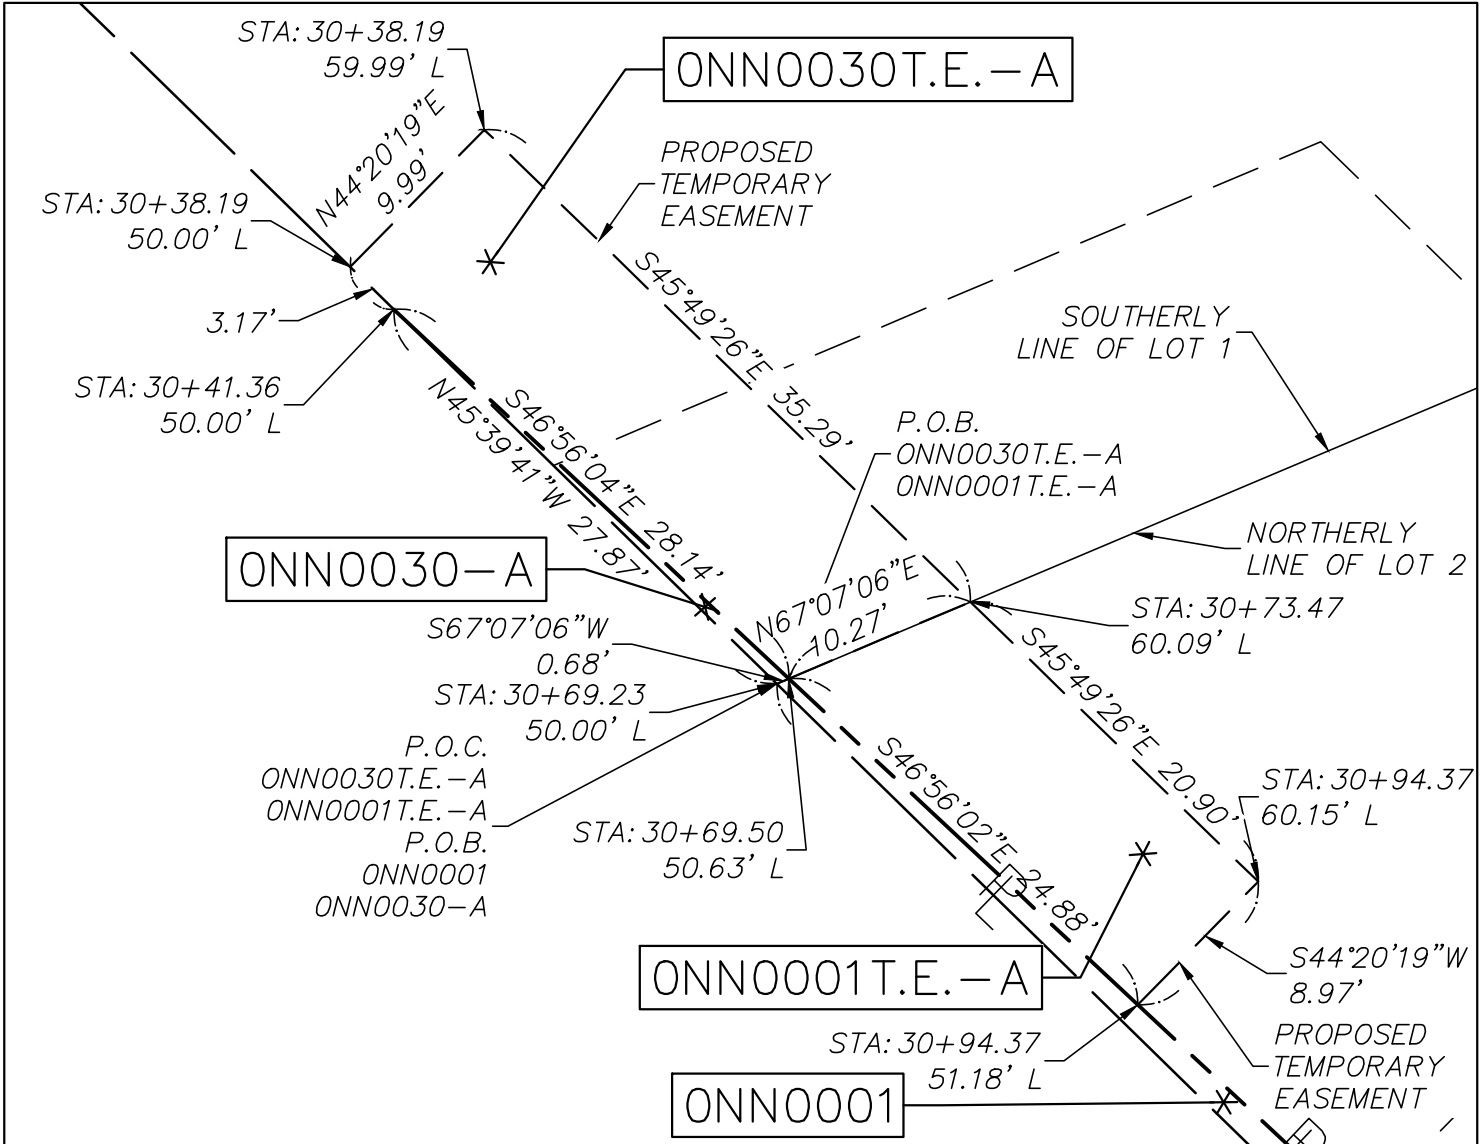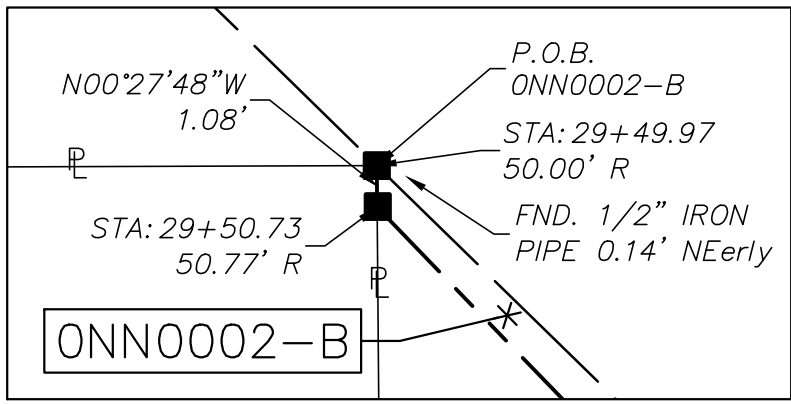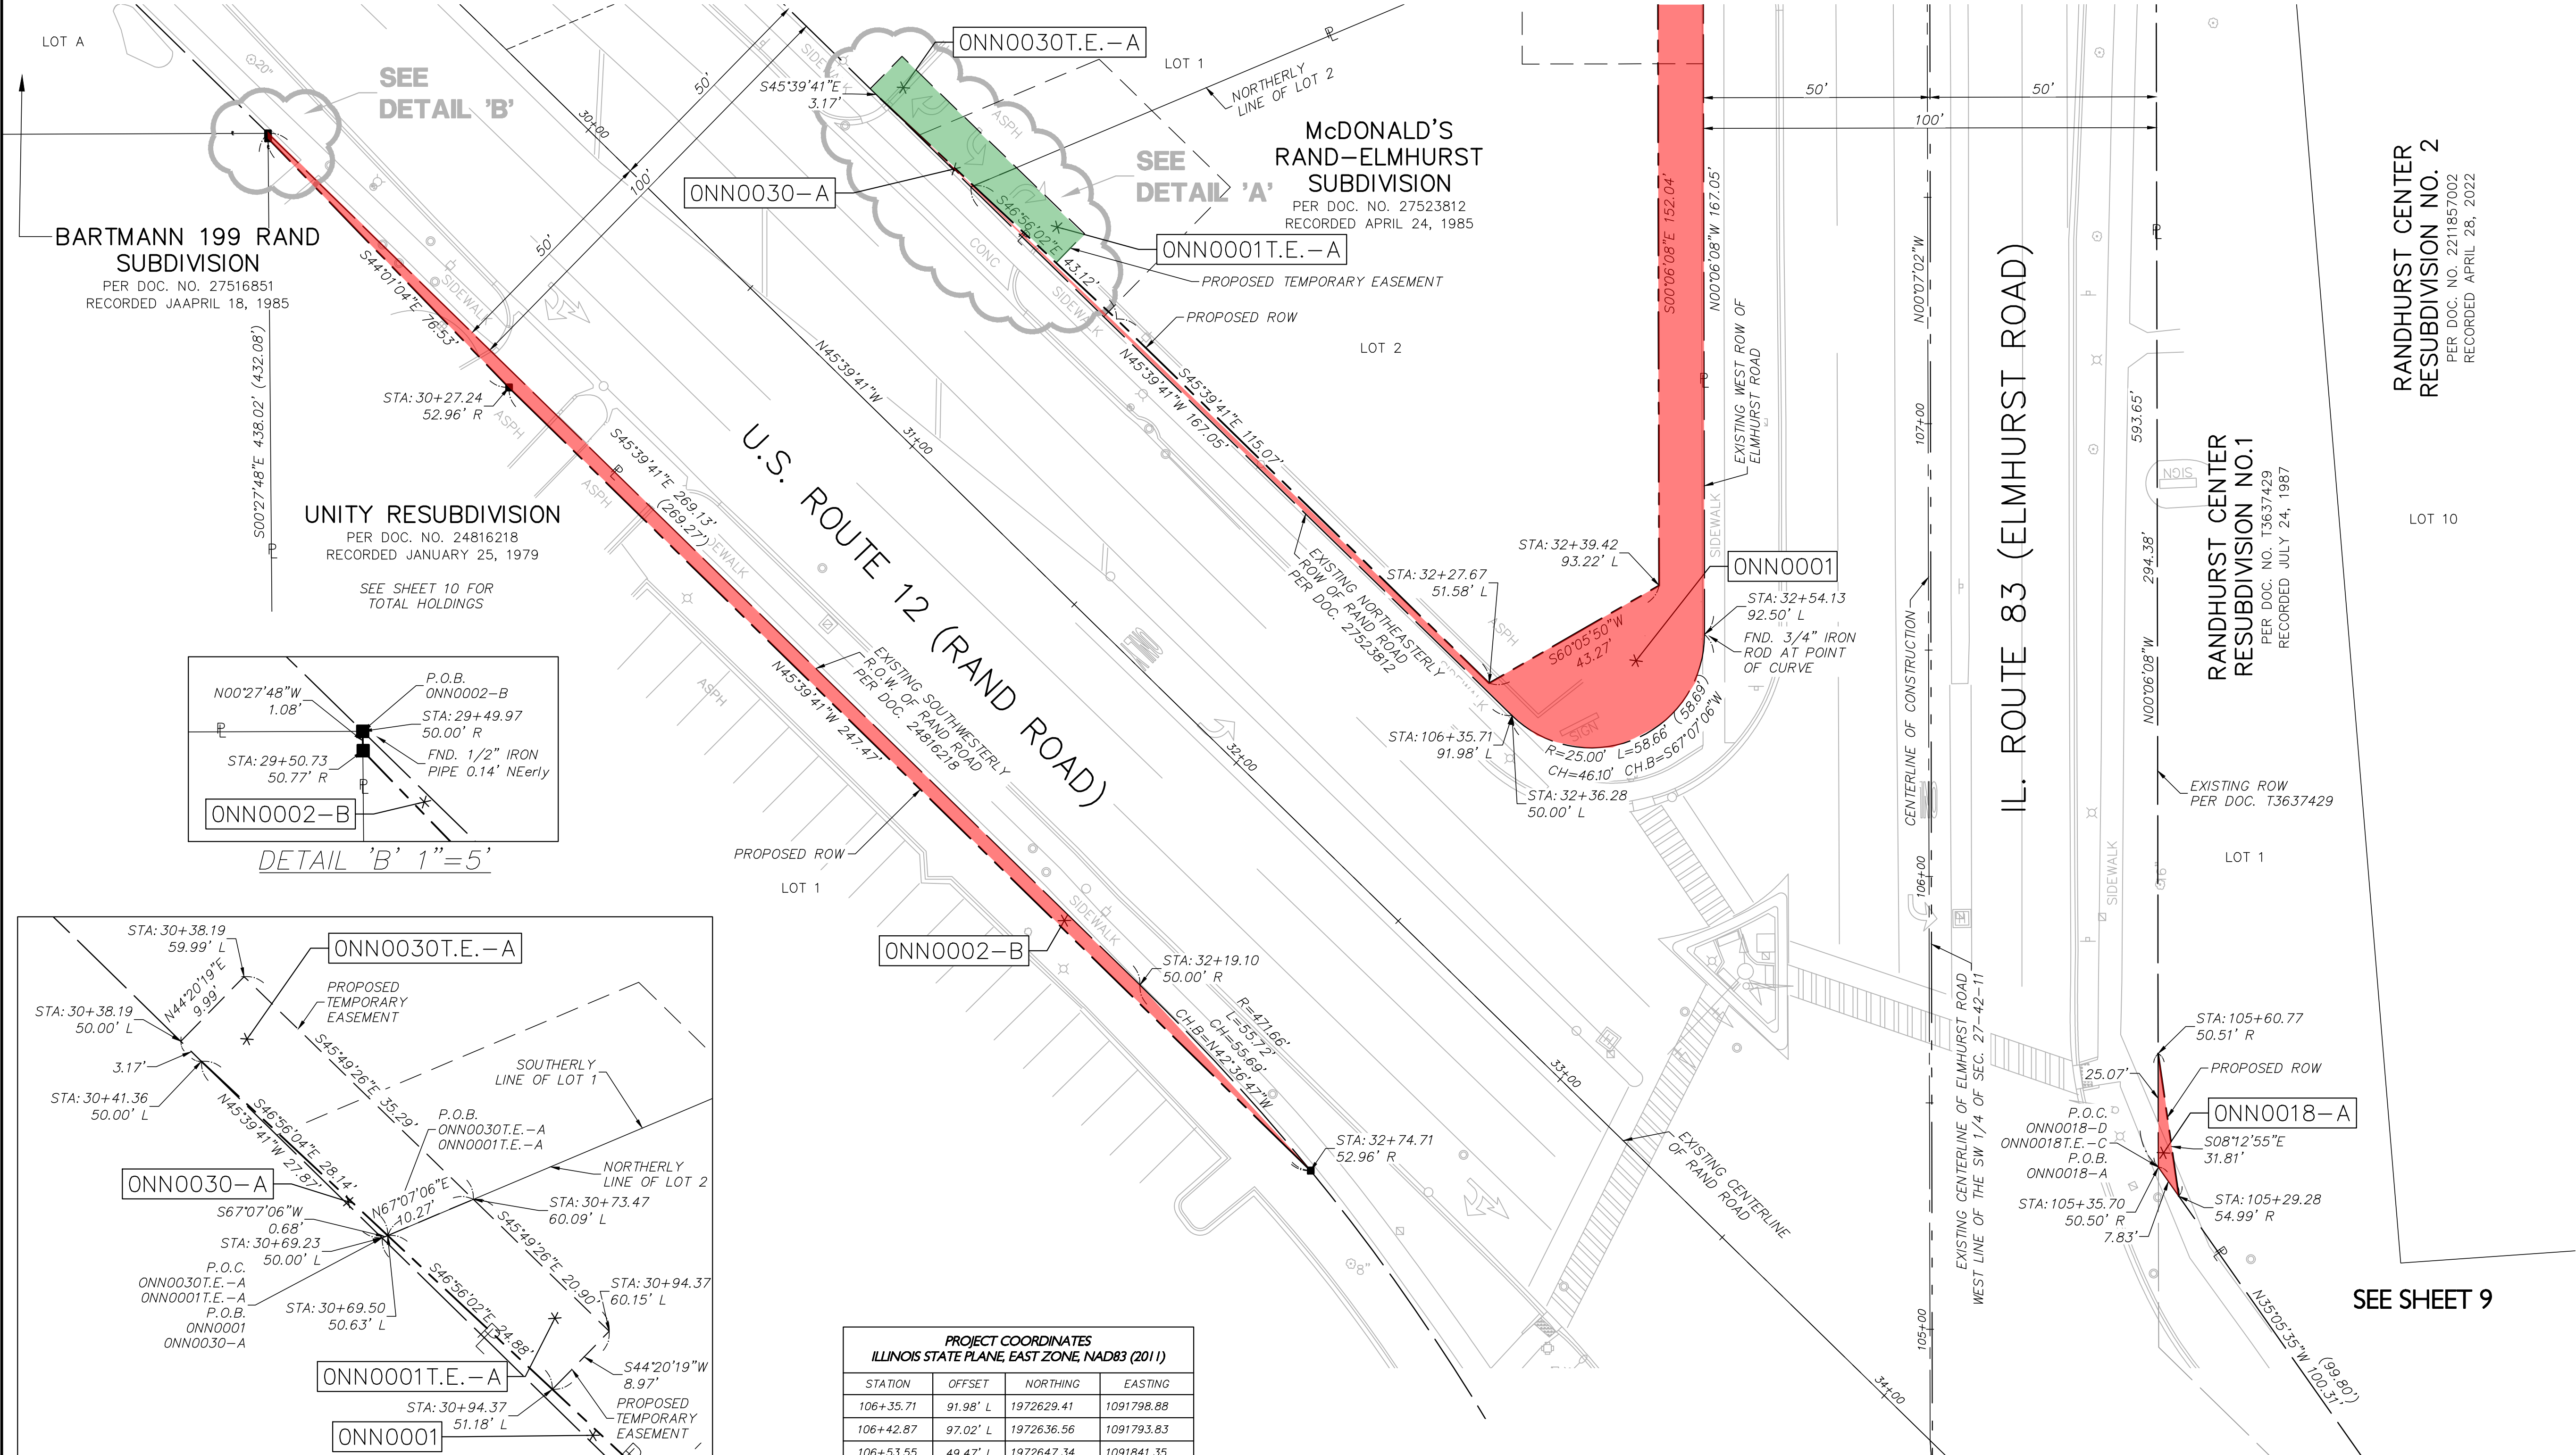

PROJECT COORDINATES ILLINOIS STATE PLANE, EAST ZONE, NAD83 (2011)			
STATION	OFFSET	NORTHING	EASTING
106+35.71	91.98' L	1972629.41	1091798.88
106+42.87	97.02' L	1972636.56	1091793.83
106+53.55	49.47' L	1972647.34	1091841.35
106+64.36	59.46' L	1972658.13	1091831.33

PROJECT COORDINATES ILLINOIS STATE PLANE, EAST ZONE, NAD83 (2011)			
STATION	OFFSET	NORTHING	EASTING
29+49.97	50.00' R	1972757.99	1091524.21
29+50.73	50.77' R	1972756.91	1091524.22
30+27.24	52.96' R	1972701.88	1091577.41
30+38.19	59.99' L	1972775.01	1091664.18
30+38.19	50.00' L	1972767.86	1091657.20
30+41.36	50.00' L	1972765.65	1091659.47
30+69.23	50.00' L	1972746.16	1091679.40
30+69.50	50.63' L	1972746.43	1091680.03
30+73.47	60.09' L	1972750.42	1091689.49
30+94.37	51.18' L	1972729.44	1091698.20
30+94.37	60.15' L	1972735.86	1091704.48
32+19.10	50.00' R	1972569.90	1091716.70
32+27.67	51.58' L	1972636.56	1091793.83
32+36.28	50.00' L	1972629.41	1091798.88
32+39.42	93.22' L	1972658.13	1091831.33
32+54.13	92.50' L	1972647.34	1091841.35
32+74.71	52.96' R	1972528.92	1091754.40

PARCEL NUMBER	TOTAL HOLDINGS ACRES	PART TAKEN ACRES	PREVIOUSLY USED OR DEDICATED AREA	REMAINDER AREA ACRES	TEMP. EASEMENT AREA ACRES	PERMANENT INDEX NUMBER	PROPERTY ACQUIRED BY
ONN0001 ONN0001T.E.-A ONN0001T.E.-B	0.403	0.065		0.338	210 SQ. FT. / 0.005 AC. 153 SQ. FT. / 0.004 AC.	03-27-307-028	
ONN0002-A ONN0002-B ONN0002T.E.-A ONN0002T.E.-B	1.987	0.118 0.019		1.850	358 SQ. FT. / 0.008 AC. 389 SQ. FT. / 0.009 AC.	03-27-301-015	
ONN0018-A ONN0018-B ONN0018-C ONN0018-D ONN0018T.E.-A ONN0018T.E.-B ONN0018T.E.-C	85.075	56 SQ. FT. / 0.001 AC. 0.078 0.013 0.049		84.934	0.049 0.015 0.074	03-27-401-265 03-27-401-267 03-27-401-304 03-27-401-305	
ONN0030-A ONN0030-B ONN0030T.E.-A ONN0030T.E.-B	0.776	9 SQ. FT. / 0.000 AC. 0.013		0.763	324 SQ. FT. / 0.007 AC. 283 SQ. FT. / 0.007 AC.	03-27-307-027	

- IRON PIPE OR ROD FOUND
- SET 5/8"X 30" REBAR
- "MAG" NAIL SET
- CUT CROSS FOUND OR SET
- FOUND "MAG" NAIL
- STAKING OF PROPOSED RIGHT OF WAY.
- SET DIVISION OF HIGHWAYS SURVEY MARKER TO MONUMENT THE POSITION SHOWN. IDENTIFIED BY INSCRIPTION DATA AND SURVEYORS PROFESSIONAL NUMBER.
- STAKING OF PROPOSED RIGHT OF WAY IN CULTIVATED AREAS.
- BURIED 5/8 INCH REBAR 20 INCHES BELOW GROUND TO MARK FUTURE SURVEY MARKER POSITION. IDENTIFIED BY COLORED PLASTIC CAP BEARING SURVEYORS PROFESSIONAL NUMBER.

SEE SHEETS 8 AND 11 FOR DETAILS AND TOTAL HOLDINGS FOR PARCELS ONN0001 AND ONN0030
SEE SHEETS 5 AND 10 FOR DETAILS AND TOTAL HOLDING FOR PARCEL ONN0002
SEE SHEETS 8,9 AND 11 FOR DETAIL OF ONN0018

STATE OF ILLINOIS) S.S.
COUNTY OF COOK)

THIS IS TO CERTIFY THAT WE, GEWALT HAMILTON ASSOCIATES, INC., AN ILLINOIS PROFESSIONAL DESIGN FIRM LAND SURVEYING/PROFESSIONAL ENGINEERING CORPORATION, NUMBER 184-000922, HAVE SURVEYED THE PLAT OF HIGHWAYS SHOWN HEREON IN SECTION 27, TOWNSHIP 42 NORTH, RANGE 11 EAST OF THE THIRD PRINCIPAL MERIDIAN, COOK COUNTY, THAT THE SURVEY IS TRUE AND COMPLETE AS SHOWN TO THE BEST OF MY KNOWLEDGE AND BELIEF, THAT THE PLAT CORRECTLY REPRESENTS SAID SURVEY, THAT ALL MONUMENTS FOUND AND ESTABLISHED ARE OF PERMANENT QUALITY AND OCCUPY THE POSITIONS SHOWN THEREON AND THAT THE MONUMENTS ARE SUFFICIENT TO ENABLE THE SURVEY TO BE RETRACED. THIS SURVEY CONFORMS TO THE CURRENT ILLINOIS MINIMUM STANDARDS FOR A BOUNDARY SURVEY. MADE FOR THE DEPARTMENT OF TRANSPORTATION, STATE OF ILLINOIS.

DATED AT VERNON HILLS, ILLINOIS THIS 10TH DAY OF JANUARY 2023 A.D.

MARK M. HAMILTON
ILLINOIS PROFESSIONAL LAND SURVEYOR NO. 035-004038
MY LICENSE EXPIRES NOVEMBER 30, 2024



GEWALT HAMILTON ASSOCIATES, INC.
625 Forest Edge Drive ■ Vernon Hills, IL 60061
Tel 847.478.9700 ■ Fax 847.478.9701

**PLAT OF HIGHWAYS
STATE OF ILLINOIS
DEPARTMENT OF TRANSPORTATION
IL RT. 12 & IL RT. 83**

SECTION 18-00170-00-CH COOK COUNTY
PROJECT JOB NO. R-90-025-22
STATION 30+27.24 TO STATION 45+86.77
SCALE: 1"=20' SHEET 7 OF 12

**BUREAU OF LAND ACQUISITION
201 WEST CENTER COURT
SCHAUMBURG, ILLINOIS 60196**

THAT PART OF THE SW & SE QUARTER OF SEC., 27 TWP. 42 N., R. 11 E. OF THE 3RD. P.M., IN COOK COUNTY, ILLINOIS

PROJECT COORDINATES ILLINOIS STATE PLANE, EAST ZONE, NAD83 (2011)			
STATION	OFFSET	NORTHING	EASTING
106+35.71	91.98' L	1972629.41	1091798.88
106+42.87	97.02' L	1972636.56	1091793.83
106+53.55	49.47' L	1972647.34	1091841.35
106+64.36	59.46' L	1972658.13	1091831.33
107+99.17	59.43' L	1972782.94	1091831.09
107+99.18	69.58' L	1972792.92	1091820.94
108+12.14	69.58' L	1972805.89	1091820.91
108+16.40	59.42' L	1972810.17	1091831.06
108+20.60	49.42' L	1972814.39	1091841.05
108+30.07	50.58' R	1972824.07	1091941.04
108+40.39	57.92' L	1972834.17	1091832.51
108+40.40	69.58' L	1972834.15	1091820.85
108+91.74	54.71' L	1972885.51	1091835.62
108+93.96	49.40' L	1972887.75	1091840.92
109+07.93	59.54' L	1972901.70	1091830.76




PROJECT COORDINATES ILLINOIS STATE PLANE, EAST ZONE, NAD83 (2011)			
STATION	OFFSET	NORTHING	EASTING
109+07.93	53.70' L	1972901.71	1091836.60
109+51.37	50.99' L	1972945.16	1091839.22
109+51.37	59.41' L	1972945.14	1091830.80
109+76.98	49.38' L	1972970.77	1091840.78
110+05.10	60.63' R	1972999.11	1091950.73
111+29.34	60.66' R	1973123.36	1091950.50
111+29.34	84.22' R	1973123.40	1091974.06
111+29.35	50.66' R	1973123.34	1091940.50
111+62.87	59.53' L	1973156.64	1091830.25
111+62.87	49.33' L	1973156.66	1091840.44
112+10.87	49.32' L	1973204.66	1091840.36
112+10.87	59.53' L	1973204.64	1091830.15
112+24.69	84.24' R	1973218.75	1091973.89
112+24.69	50.68' R	1973218.69	1091940.33

ALL DIMENSIONS ARE MEASURED UNLESS OTHERWISE SPECIFIED.

BEARINGS AND COORDINATES SHOWN HEREON REFERENCE THE ILLINOIS STATE PLANE COORDINATE SYSTEM, EAST ZONE, NORTH AMERICAN DATUM OF 1983 (2011 ADJUSTMENT) "GRID".

ALL MEASURED AND CALCULATED DISTANCES ARE "GRID" NOT "GROUND". TO OBTAIN GRID DISTANCES, MULTIPLY THE DISTANCES SHOWN BY THE COMBINED SCALE FACTOR OF 0.99994849.

AREAS SHOWN ON THIS PLAT ARE "GROUND".

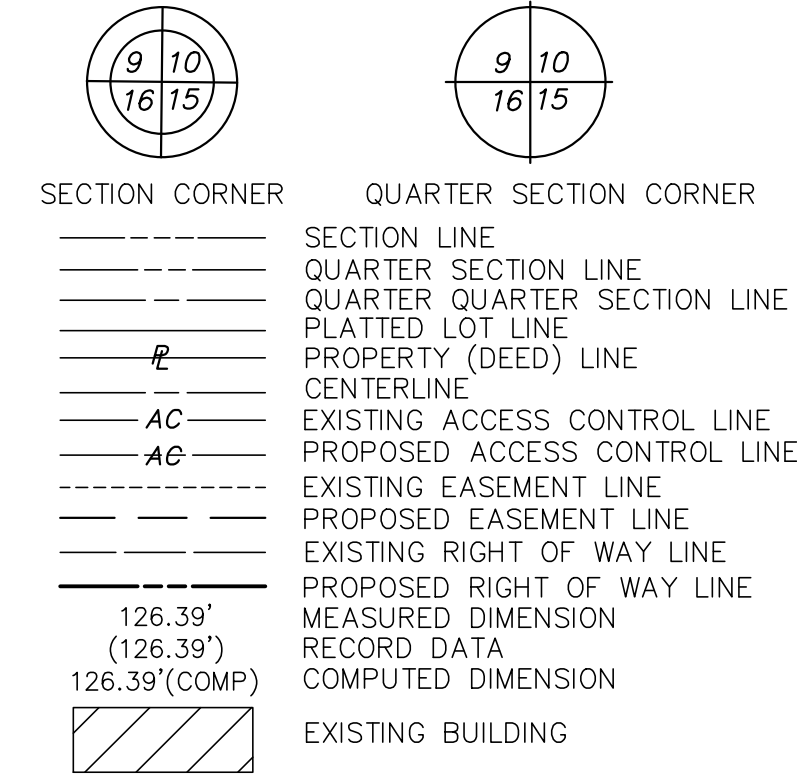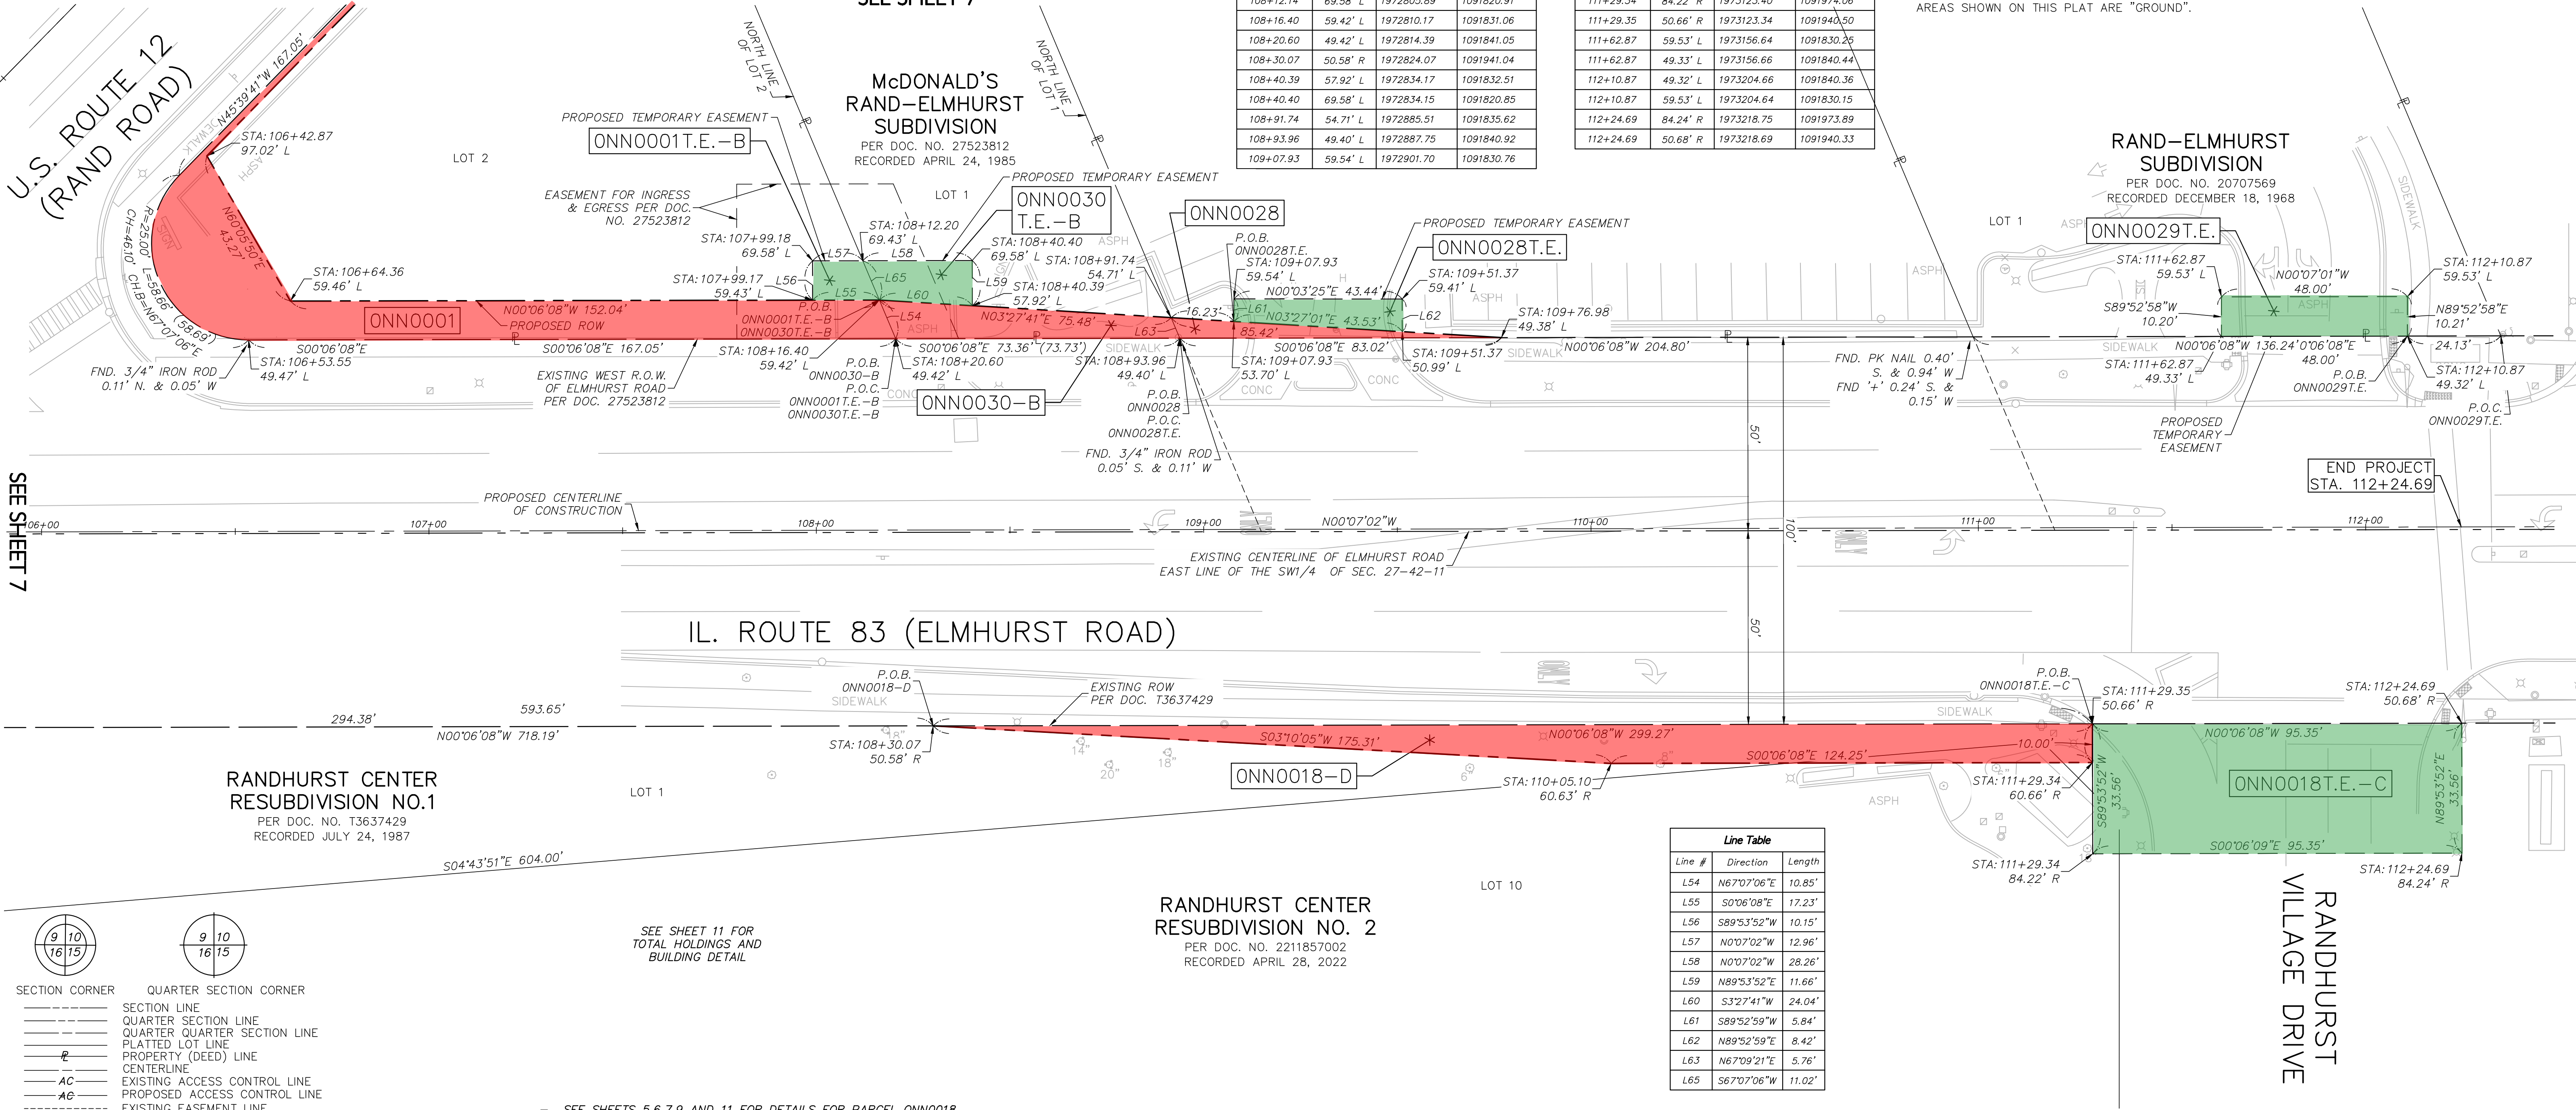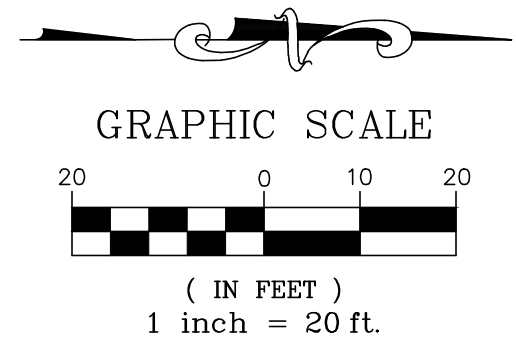

- IRON PIPE OR ROD FOUND
- SET 5/8"X 30" REBAR
- "MAG" NAIL SET
- CUT CROSS FOUND OR SET
- FOUND "MAG" NAIL
- STAKING OF PROPOSED RIGHT OF WAY.
- SET DIVISION OF HIGHWAYS SURVEY MARKER TO MONUMENT THE POSITION SHOWN, IDENTIFIED BY INSCRIPTION DATA AND SURVEYORS PROFESSIONAL NUMBER.
- STAKING OF PROPOSED RIGHT OF WAY IN CULTIVATED AREAS.
- BURIED 5/8 INCH REBAR 20 INCHES BELOW GROUND TO MARK FUTURE SURVEY MARKER POSITION, IDENTIFIED BY COLORED PLASTIC CAP BEARING SURVEYORS PROFESSIONAL NUMBER.

- SEE SHEETS 5,6,7,9 AND 11 FOR DETAILS FOR PARCEL ONN0018
- SEE SHEET 11 FOR TOTAL HOLDINGS OF ONN0028 ONN0029
- SEE SHEETS 7 AND 11 FOR DETAILS AND TOTAL HOLDING FOR PARCEL ONN0001 AND ONN0030

PARCEL NUMBER	TOTAL HOLDINGS ACRES	PART TAKEN ACRES	PREVIOUSLY USED OR DEDICATED AREA	REMAINDER AREA ACRES	TEMP. EASEMENT AREA ACRES	PERMANENT INDEX NUMBER	PROPERTY ACQUIRED BY
ONN0001 ONN0001T.E.-A ONN0001T.E.-B	0.403	0.065		0.338	210 SQ. FT. / 0.005 AC. 153 SQ. FT. / 0.004 AC.	03-27-307-028	
ONN0018-A ONN0018-B ONN0018-C ONN0018-D ONN0018T.E.-A ONN0018T.E.-B ONN0018T.E.-C	85.075	56 SQ. FT. / 0.001 AC. 0.078 0.013 0.049		84.934	0.049 0.015 0.074	03-27-401-265 03-27-401-267 03-27-401-304 03-27-401-305	
ONN0028 ONN0028T.E. ONN0029T.E.	0.676 1.496	220 SQ. FT./0.005 AC. N/A		0.671 N/A	310 SQ. FT./0.007 AC. 0.011	03-27-307-021 03-27-301-024	
ONN0030-A ONN0030-B ONN0030T.E.-A ONN0030T.E.-B	0.776	9 SQ. FT. / 0.000 AC. 0.013		0.763	324 SQ. FT. / 0.007 AC. 283 SQ. FT. / 0.007 AC.	03-27-307-027	

Line Table		
Line #	Direction	Length
L54	N67°07'06"E	10.85'
L55	S0°06'08"E	17.23'
L56	S89°53'52"W	10.15'
L57	N0°07'02"W	12.96'
L58	N0°07'02"W	28.26'
L59	N89°53'52"E	11.66'
L60	S3°27'41"W	24.04'
L61	S89°52'59"W	5.84'
L62	N89°52'59"E	8.42'
L63	N67°09'21"E	5.76'
L65	S67°07'06"W	11.02'

STATE OF ILLINOIS) S.S.
COUNTY OF COOK)

THIS IS TO CERTIFY THAT WE, GEWALT HAMILTON ASSOCIATES, INC., AN ILLINOIS PROFESSIONAL DESIGN FIRM LAND SURVEYING/PROFESSIONAL ENGINEERING CORPORATION, NUMBER 184-000922, HAVE SURVEYED THE PLAT OF HIGHWAYS SHOWN HEREON IN SECTION 34, TOWNSHIP 42 NORTH, RANGE 12 EAST OF THE THIRD PRINCIPAL MERIDIAN, COOK COUNTY, THAT THE SURVEY IS TRUE AND 100% COMPLETE AS SHOWN TO THE BEST OF MY KNOWLEDGE AND BELIEF, THAT THE PLAT CORRECTLY REPRESENTS SAID SURVEY, THAT ALL MONUMENTS FOUND AND ESTABLISHED ARE OF PERMANENT QUALITY AND OCCUPY THE POSITIONS SHOWN THEREON AND THAT THE MONUMENTS ARE SUFFICIENT TO ENABLE THE SURVEY TO BE RETRACED. THIS SURVEY CONFORMS TO THE CURRENT ILLINOIS MINIMUM STANDARDS FOR A BOUNDARY SURVEY, MADE FOR THE DEPARTMENT OF TRANSPORTATION, STATE OF ILLINOIS.

DATED AT VERNON HILLS, ILLINOIS THIS 10TH DAY OF JANUARY 2023 A.D.

MARK M. HAMILTON
ILLINOIS PROFESSIONAL LAND SURVEYOR NO. 035-004038
MY LICENSE EXPIRES NOVEMBER 30, 2024




GEWALT HAMILTON ASSOCIATES, INC.
625 Forest Edge Drive ■ Vernon Hills, IL. 60061
TEL 847.478.9700 ■ FAX 847.478.9701

**PLAT OF HIGHWAYS
STATE OF ILLINOIS
DEPARTMENT OF TRANSPORTATION
IL RT 83 (ELMHURST ROAD)**


SECTION 18-00170-00-CH COOK COUNTY
PROJECT JOB NO. R-90-025-22
STATION 86+97.35 TO STATION 112+21.69
SCALE: 1"=20' SHEET 8 OF 12

**BUREAU OF LAND ACQUISITION
201 WEST CENTER COURT
SCHAUMBURG, ILLINOIS 60196**

THAT PART OF THE SE QUARTER OF SEC., 27 TWP. 42 N., R. 11 E. OF THE 3RD. P.M., IN COOK COUNTY, ILLINOIS, AND
THAT PART OF THE NE QUARTER OF SEC., 34 TWP. 42 N., R. 11 E. OF THE 3RD. P.M., IN COOK COUNTY, ILLINOIS

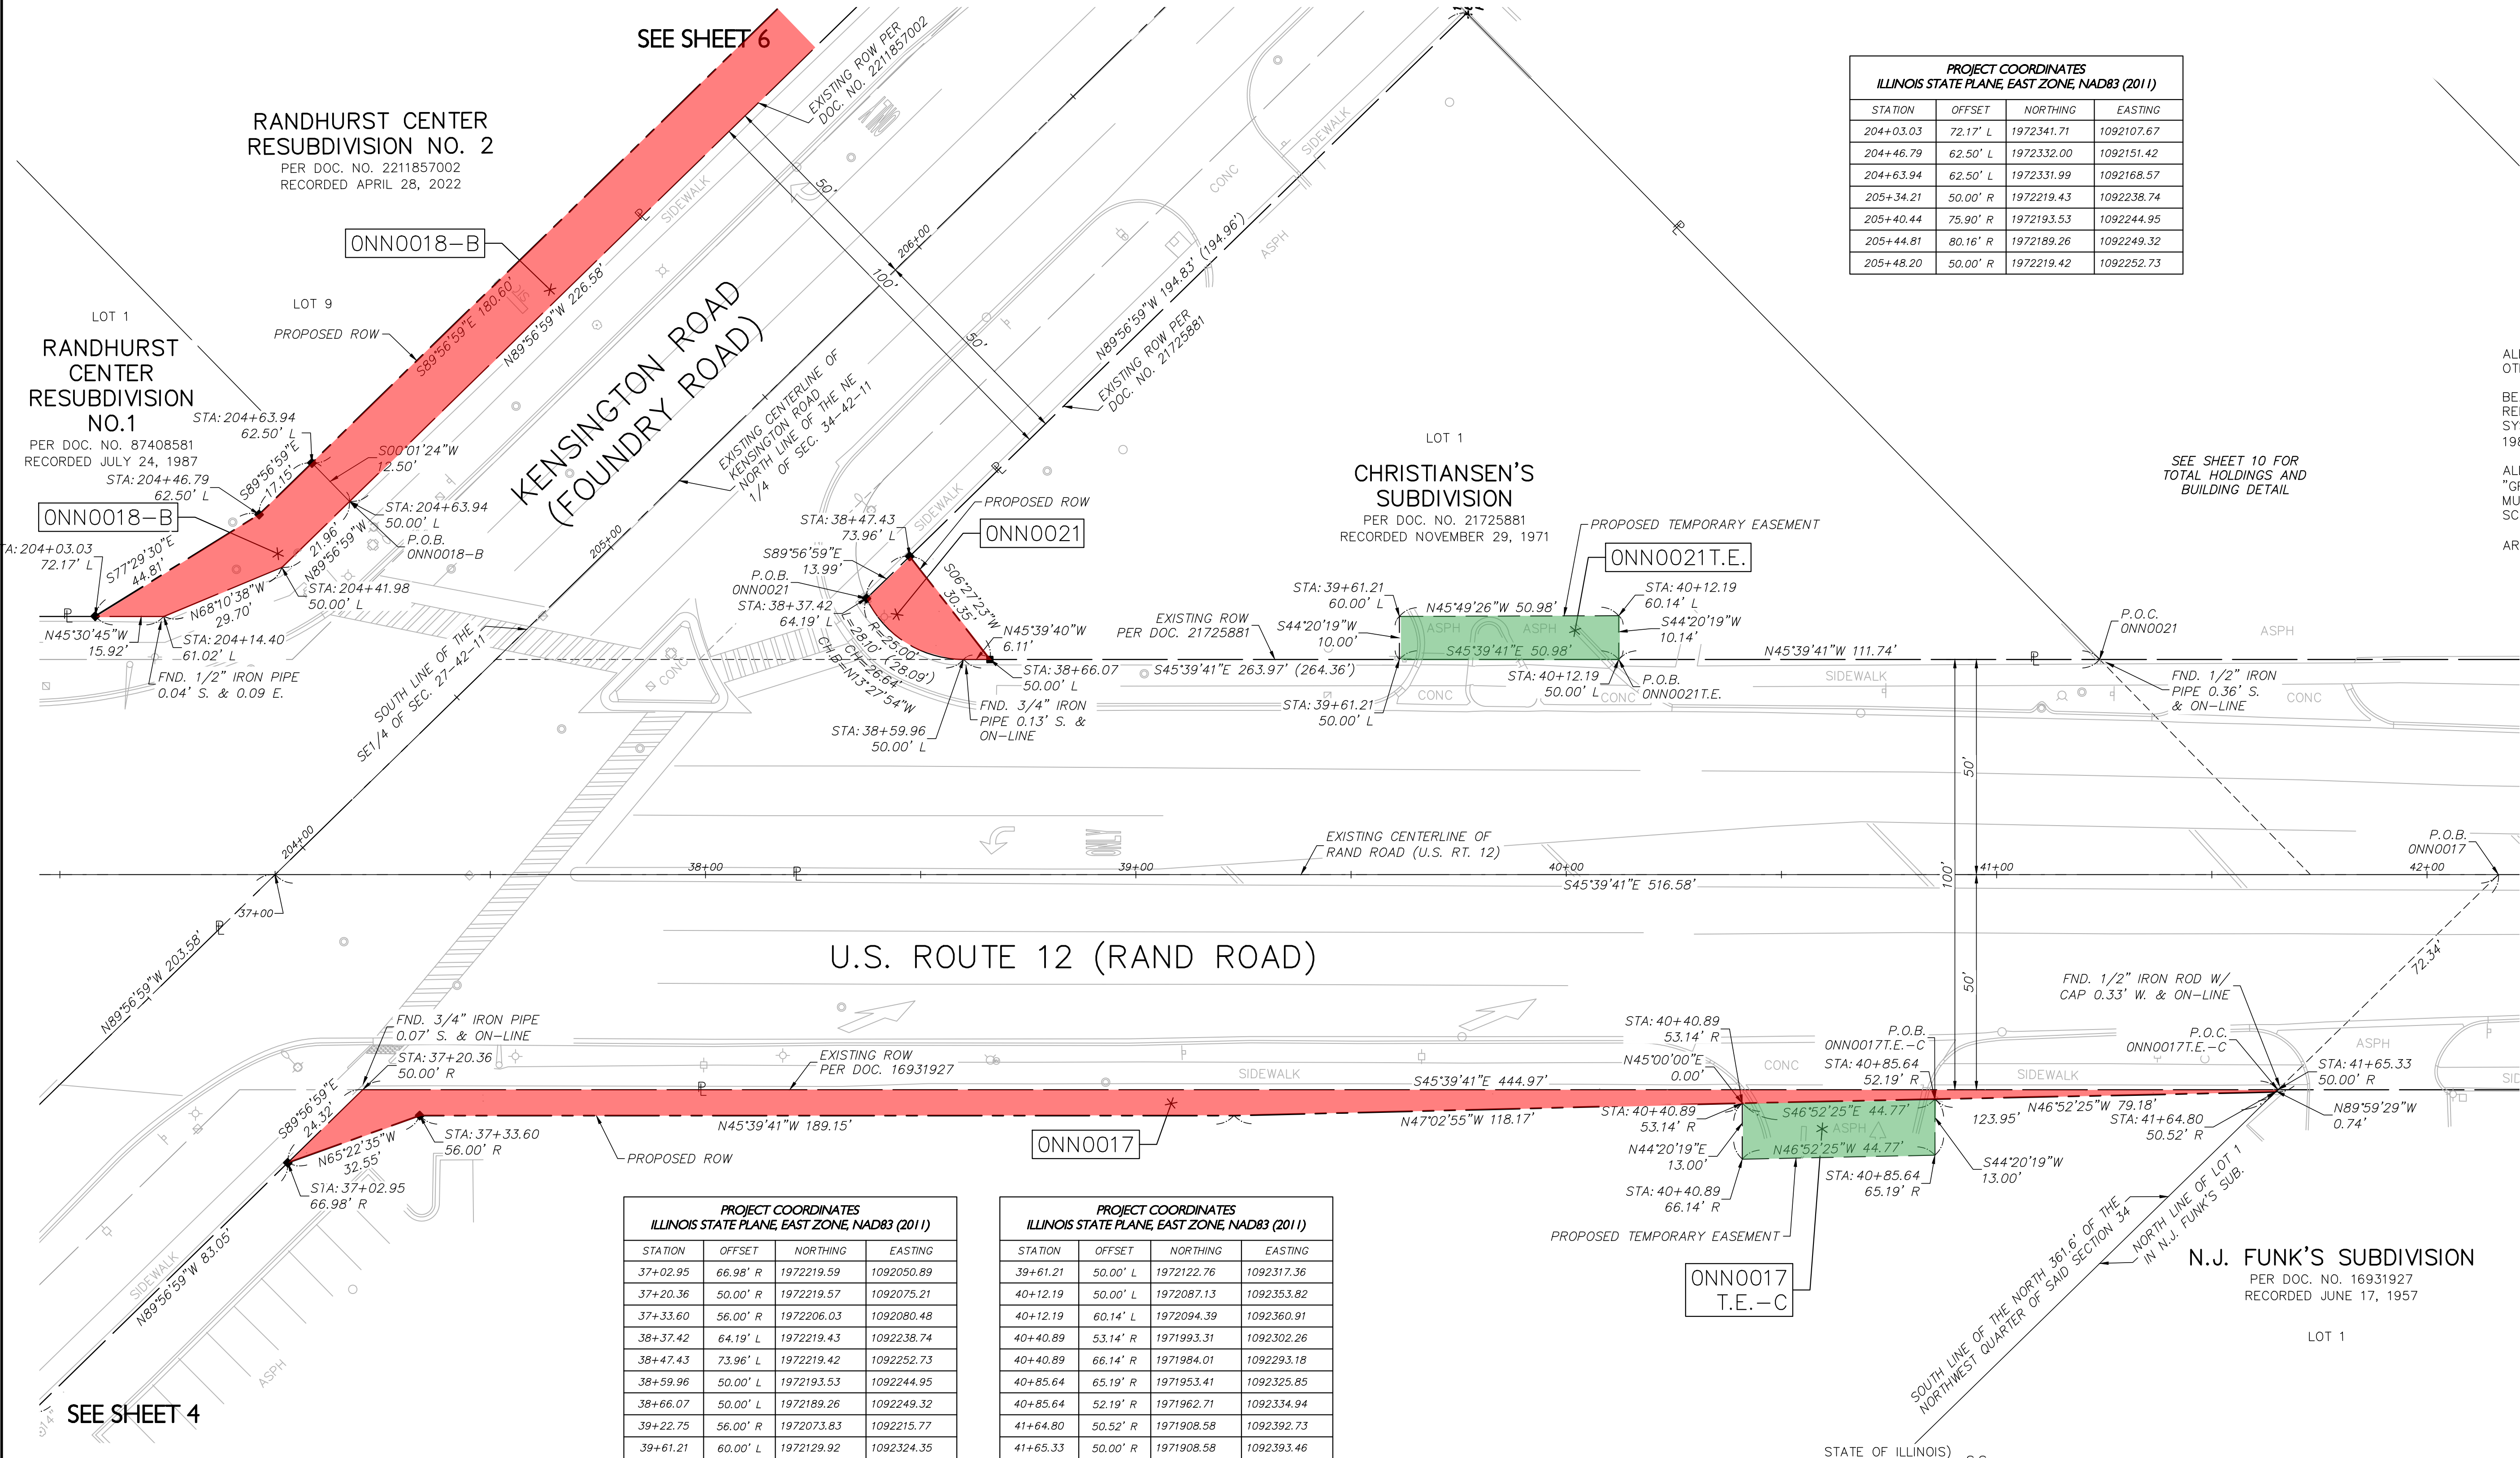

PROJECT COORDINATES ILLINOIS STATE PLANE, EAST ZONE, NAD83 (2011)			
STATION	OFFSET	NORTHING	EASTING
204+03.03	72.17' L	1972341.71	1092107.67
204+46.79	62.50' L	1972332.00	1092151.42
204+63.94	62.50' L	1972331.99	1092168.57
205+34.21	50.00' R	1972219.43	1092238.74
205+40.44	75.90' R	1972193.53	1092244.95
205+44.81	80.16' R	1972189.26	1092249.32
205+48.20	50.00' R	1972219.42	1092252.73

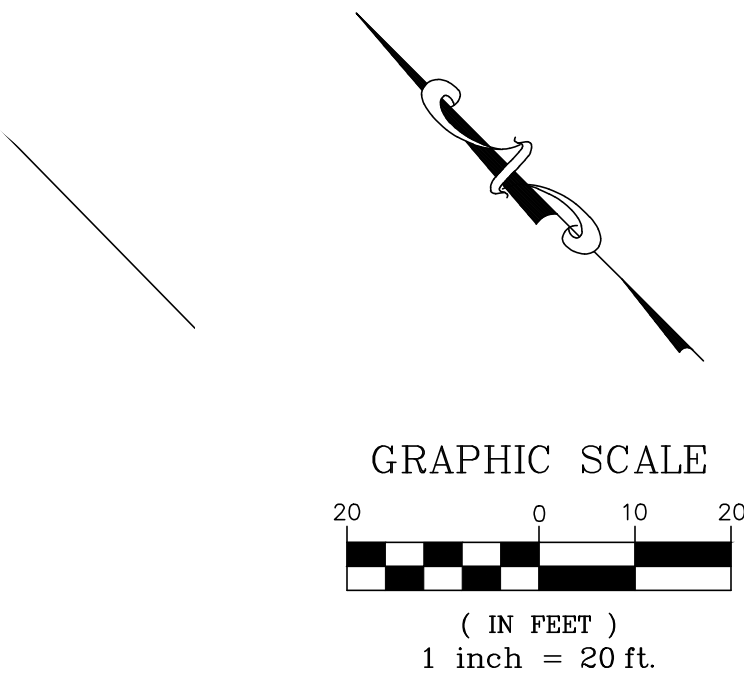


ALL DIMENSIONS ARE MEASURED UNLESS OTHERWISE SPECIFIED.

BEARINGS AND COORDINATES SHOWN HEREON REFERENCE THE ILLINOIS STATE PLANE COORDINATE SYSTEM, EAST ZONE, NORTH AMERICAN DATUM OF 1983 (2011 ADJUSTMENT) "GRID".

ALL MEASURED AND CALCULATED DISTANCES ARE "GRID" NOT "GROUND". TO OBTAIN GRID DISTANCES, MULTIPLY THE DISTANCES SHOWN BY THE COMBINED SCALE FACTOR OF 0.99994849.

AREAS SHOWN ON THIS PLAT ARE "GROUND".

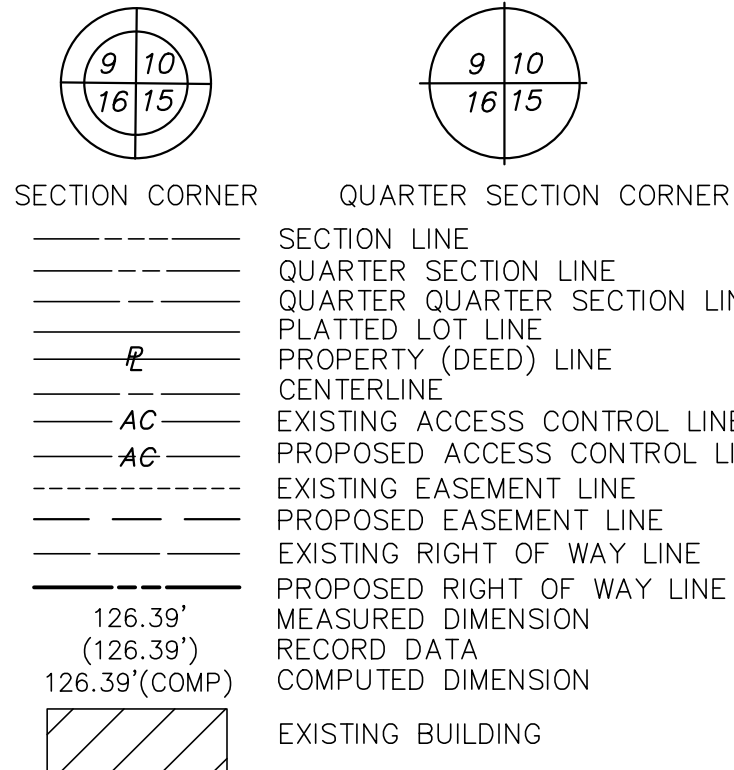

PROJECT COORDINATES ILLINOIS STATE PLANE, EAST ZONE, NAD83 (2011)			
STATION	OFFSET	NORTHING	EASTING
37+02.95	66.98' R	1972219.59	1092050.89
37+20.36	50.00' R	1972219.57	1092075.21
37+33.60	56.00' R	1972206.03	1092080.48
38+37.42	64.19' L	1972219.43	1092238.74
38+47.43	73.96' L	1972219.42	1092252.73
38+59.96	50.00' L	1972193.53	1092244.95
38+66.07	50.00' L	1972189.26	1092249.32
39+22.75	56.00' R	1972073.83	1092215.77
39+61.21	60.00' L	1972129.92	1092324.35

PROJECT COORDINATES ILLINOIS STATE PLANE, EAST ZONE, NAD83 (2011)			
STATION	OFFSET	NORTHING	EASTING
39+61.21	50.00' L	1972122.76	1092317.36
40+12.19	50.00' L	1972087.13	1092353.82
40+12.19	60.14' L	1972094.39	1092360.91
40+40.89	53.14' R	1971993.31	1092302.26
40+40.89	66.14' R	1971984.01	1092293.18
40+85.64	65.19' R	1971953.41	1092325.85
40+85.64	52.19' R	1971962.71	1092334.94
41+64.80	50.52' R	1971908.58	1092392.73
41+65.33	50.00' R	1971908.58	1092393.46

SEE SHEETS 6,7,8 AND 11 FOR DETAILS ONN0018
SEE SHEET 10 FOR DETAILS AND TOTAL HOLDING ONN0021
SEE SHEETS 4 AND 10 FOR TOTAL HOLDING AND DETAILS ONN0017

PARCEL NUMBER	TOTAL HOLDINGS ACRES	PART TAKEN ACRES	PREVIOUSLY USED OR DEDICATED AREA	REMAINDER AREA ACRES	TEMP. EASEMENT AREA ACRES	PERMANENT INDEX NUMBER	PROPERTY ACQUIRED BY
ONN0017 ONN0017T.E.-A ONN0017T.E.-B ONN0017T.E.-C	3.214	1.252	1.152	1.962	308 SQ. FT./0.007 AC. 223 SQ. FT./0.005 AC. 0.013	03-34-200-001	
ONN0018-A ONN0018-B ONN0018-C ONN0018-D ONN0018T.E.-A ONN0018T.E.-B ONN0018T.E.-C	85.075	56 SQ. FT. / 0.001 AC. 0.078 0.013 0.049		84.934	0.049 0.015 0.074	03-27-401-265 03-27-401-267 03-27-401-304 03-27-401-305	
ONN0021 ONN0021T.E.	0.515	324 SQ. FT. / 0.007 AC.		0.508	0.012	03-34-200-063	

- IRON PIPE OR ROD FOUND SET 5/8"X 30" REBAR "MAG" NAIL SET
- CUT CROSS FOUND OR SET FOUND "MAG" NAIL
- STAKING OF PROPOSED RIGHT OF WAY.
SET DIVISION OF HIGHWAYS SURVEY MARKER TO MONUMENT THE POSITION SHOWN, IDENTIFIED BY INSCRIPTION DATA AND SURVEYORS PROFESSIONAL NUMBER.
- STAKING OF PROPOSED RIGHT OF WAY IN CULTIVATED AREAS.
BURIED 5/8 INCH REBAR 20 INCHES BELOW GROUND TO MARK FUTURE SURVEY MARKER POSITION, IDENTIFIED BY COLORED PLASTIC CAP BEARING SURVEYORS PROFESSIONAL NUMBER.

STATE OF ILLINOIS) S.S.
COUNTY OF COOK)

THIS IS TO CERTIFY THAT WE, GEWALT HAMILTON ASSOCIATES, INC., AN ILLINOIS PROFESSIONAL DESIGN FIRM LAND SURVEYING/PROFESSIONAL ENGINEERING CORPORATION, NUMBER 184-000922, HAVE SURVEYED THE PLAT OF HIGHWAYS SHOWN HEREON IN SECTION 27 & 34, TOWNSHIP 42 NORTH, RANGE 11 EAST OF THE THIRD PRINCIPAL MERIDIAN, COOK COUNTY, THAT THE SURVEY IS TRUE AND COMPLETE AS SHOWN TO THE BEST OF MY KNOWLEDGE AND BELIEF, THAT THE PLAT CORRECTLY REPRESENTS SAID SURVEY, THAT ALL MONUMENTS FOUND AND ESTABLISHED ARE OF PERMANENT QUALITY AND OCCUPY THE POSITIONS SHOWN THEREON AND THAT THE MONUMENTS ARE SUFFICIENT TO ENABLE THE SURVEY TO BE RETRACED. THIS SURVEY CONFORMS TO THE CURRENT ILLINOIS MINIMUM STANDARDS FOR A BOUNDARY SURVEY. MADE FOR THE DEPARTMENT OF TRANSPORTATION, STATE OF ILLINOIS.

DATED AT VERNON HILLS, ILLINOIS THIS 10TH DAY OF JANUARY, 2023 A.D.

MARK M. HAMILTON
ILLINOIS PROFESSIONAL LAND SURVEYOR NO. 035-004038
MY LICENSE EXPIRES NOVEMBER 30, 2024




GEWALT HAMILTON ASSOCIATES, INC.
625 Forest Edge Drive ■ Vernon Hills, IL 60061
Tel 847.478.9700 ■ Fax 847.478.9701

PLAT OF HIGHWAYS
STATE OF ILLINOIS
DEPARTMENT OF TRANSPORTATION
IL RT 12 (RAND ROAD)


SECTION 18-00170-00-CH COOK COUNTY
PROJECT JOB NO. R-90-025-22
STATION 30+27.24 TO STATION 45+86.77
SCALE: 1"=20' SHEET 9 OF 12

BUREAU OF LAND ACQUISITION
201 WEST CENTER COURT
SCHAUMBURG, ILLINOIS 60196

SEE SHEET 11

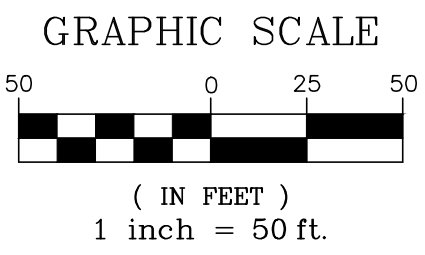

BUILDING DETAIL 1"=30'

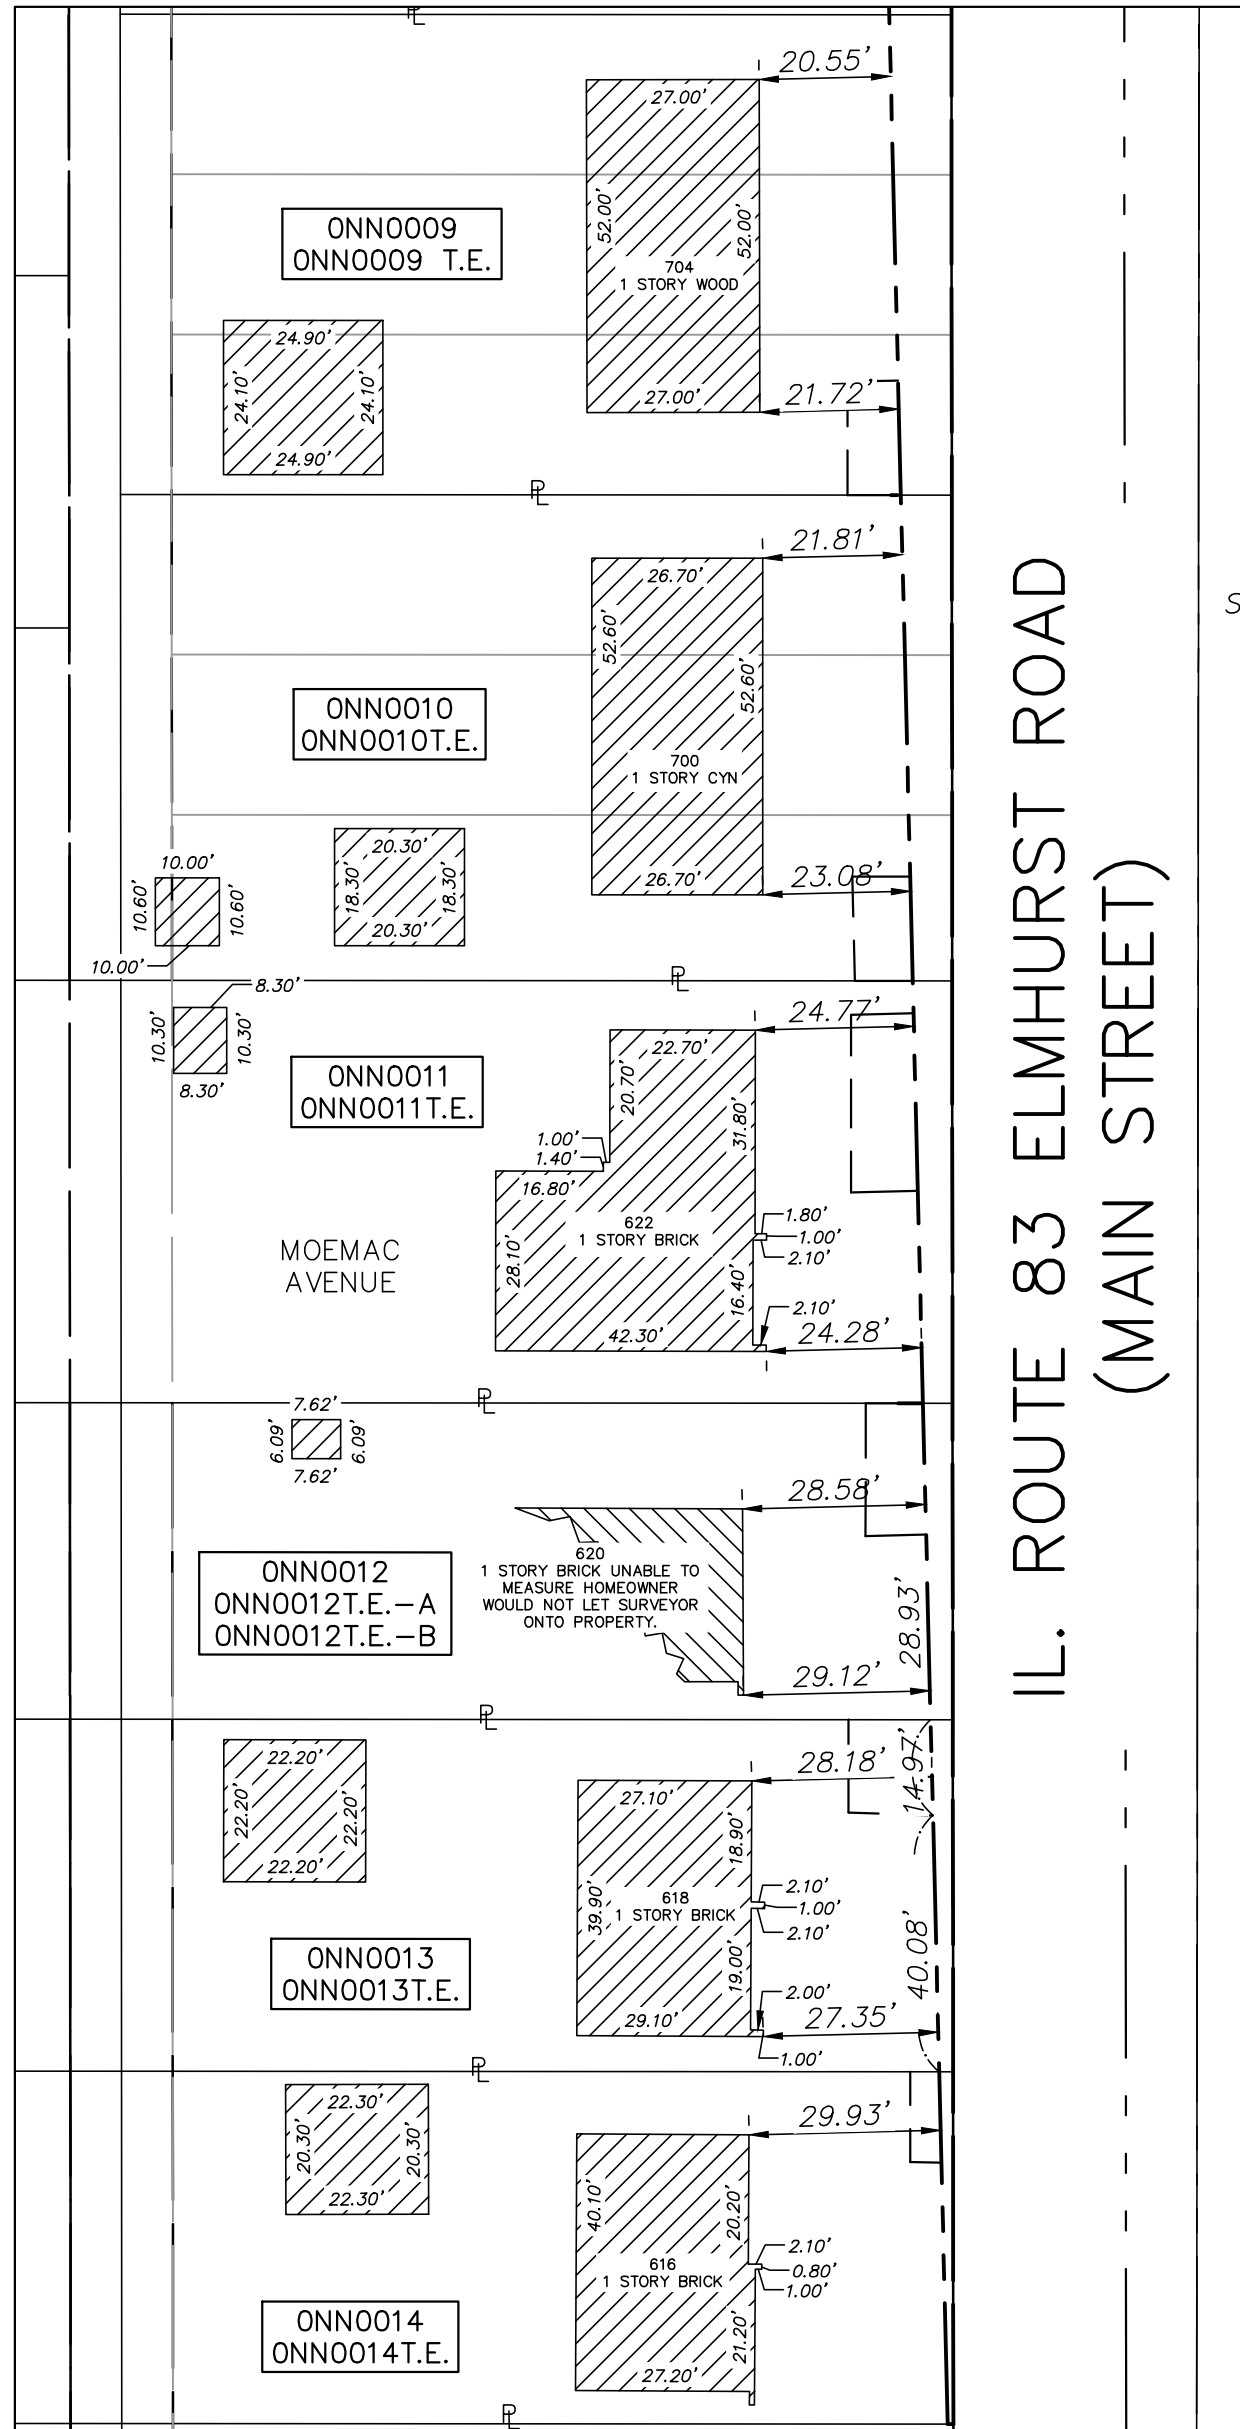


L. ROUTE 83 ELMHURST ROAD
(MAIN STREET)

- IRON PIPE OR ROD FOUND • SET 5/8"x 30" REBAR ⊕ "MAG" NAIL SET
- + CUT CROSS FOUND OR SET • FOUND "MAG" NAIL

■ STAKING OF PROPOSED RIGHT OF WAY.
 SET DIVISION OF HIGHWAYS SURVEY MARKER TO MONUMENT THE POSITION SHOWN. IDENTIFIED BY INSCRIPTION DATA AND SURVEYORS PROFESSIONAL NUMBER.

■_M STAKING OF PROPOSED RIGHT OF WAY IN CULTIVATED AREAS.
 BURIED 5/8 INCH REBAR 20 INCHES BELOW GROUND TO MARK FUTURE SURVEY MARKER POSITION. IDENTIFIED BY COLORED PLASTIC CAP BEARING SURVEYORS PROFESSIONAL NUMBER.

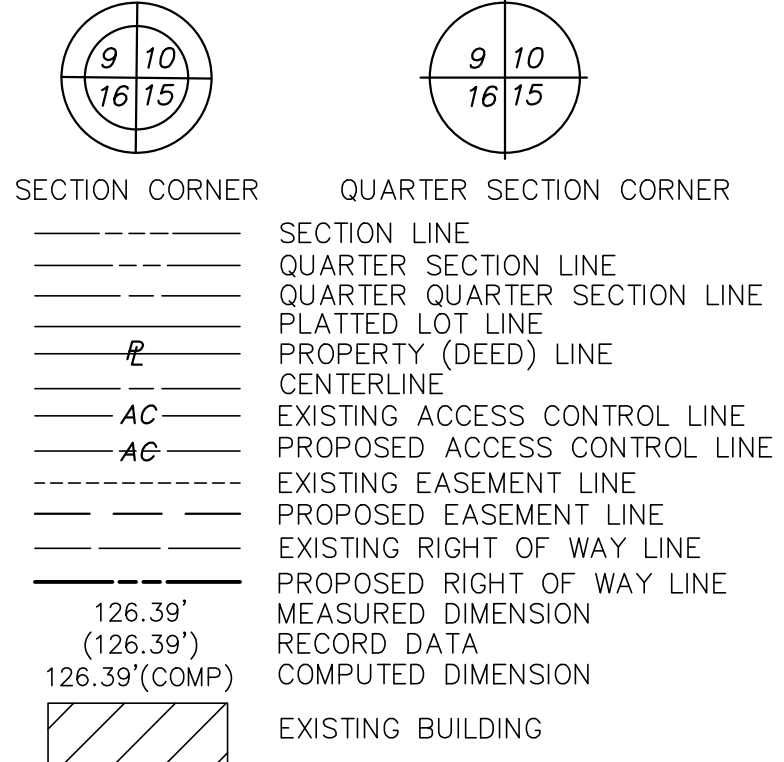

STATE OF ILLINOIS) S.S.
COUNTY OF COOK)

THIS IS TO CERTIFY THAT WE, GEWALT HAMILTON ASSOCIATES, INC., AN ILLINOIS PROFESSIONAL DESIGN FIRM LAND SURVEYING/PROFESSIONAL ENGINEERING CORPORATION, NUMBER 184-000922, HAVE SURVEYED THE PLAT OF HIGHWAYS SHOWN HEREON IN SECTION 34, TOWNSHIP 42 NORTH, RANGE 11 EAST OF THE THIRD PRINCIPAL MERIDIAN, COOK COUNTY, THAT THE SURVEY IS TRUE AND COMPLETE AS SHOWN TO THE BEST OF MY KNOWLEDGE AND BELIEF, THAT THE PLAT CORRECTLY REPRESENTS SAID SURVEY, THAT ALL MONUMENTS FOUND AND ESTABLISHED ARE OF PERMANENT QUALITY AND OCCUPY THE POSITIONS SHOWN THEREON AND THAT THE MONUMENTS ARE SUFFICIENT TO ENABLE THE SURVEY TO BE RETRACED. THIS SURVEY CONFORMS TO THE CURRENT ILLINOIS MINIMUM STANDARDS FOR A BOUNDARY SURVEY. MADE FOR THE DEPARTMENT OF TRANSPORTATION, STATE OF ILLINOIS.


DATED AT VERNON HILLS, ILLINOIS THIS 10TH DAY OF JANUARY, 2023 A.D.

MARK M. HAMILTON
ILLINOIS PROFESSIONAL LAND SURVEYOR NO. 035-004038
MY LICENSE EXPIRES NOVEMBER 30, 2024



GHA GEWALT HAMILTON
ASSOCIATES, INC.
 625 Forest Edge Drive ■ Vernon Hills, IL. 60061
 TEL 847.478.9700 ■ FAX 847.478.9701

THAT PART OF THE NW & NE QUARTER OF SEC., 27 TWP. 42 N., R. 11 E. OF THE 3RD. P.M., IN COOK COUNTY, ILLINOIS

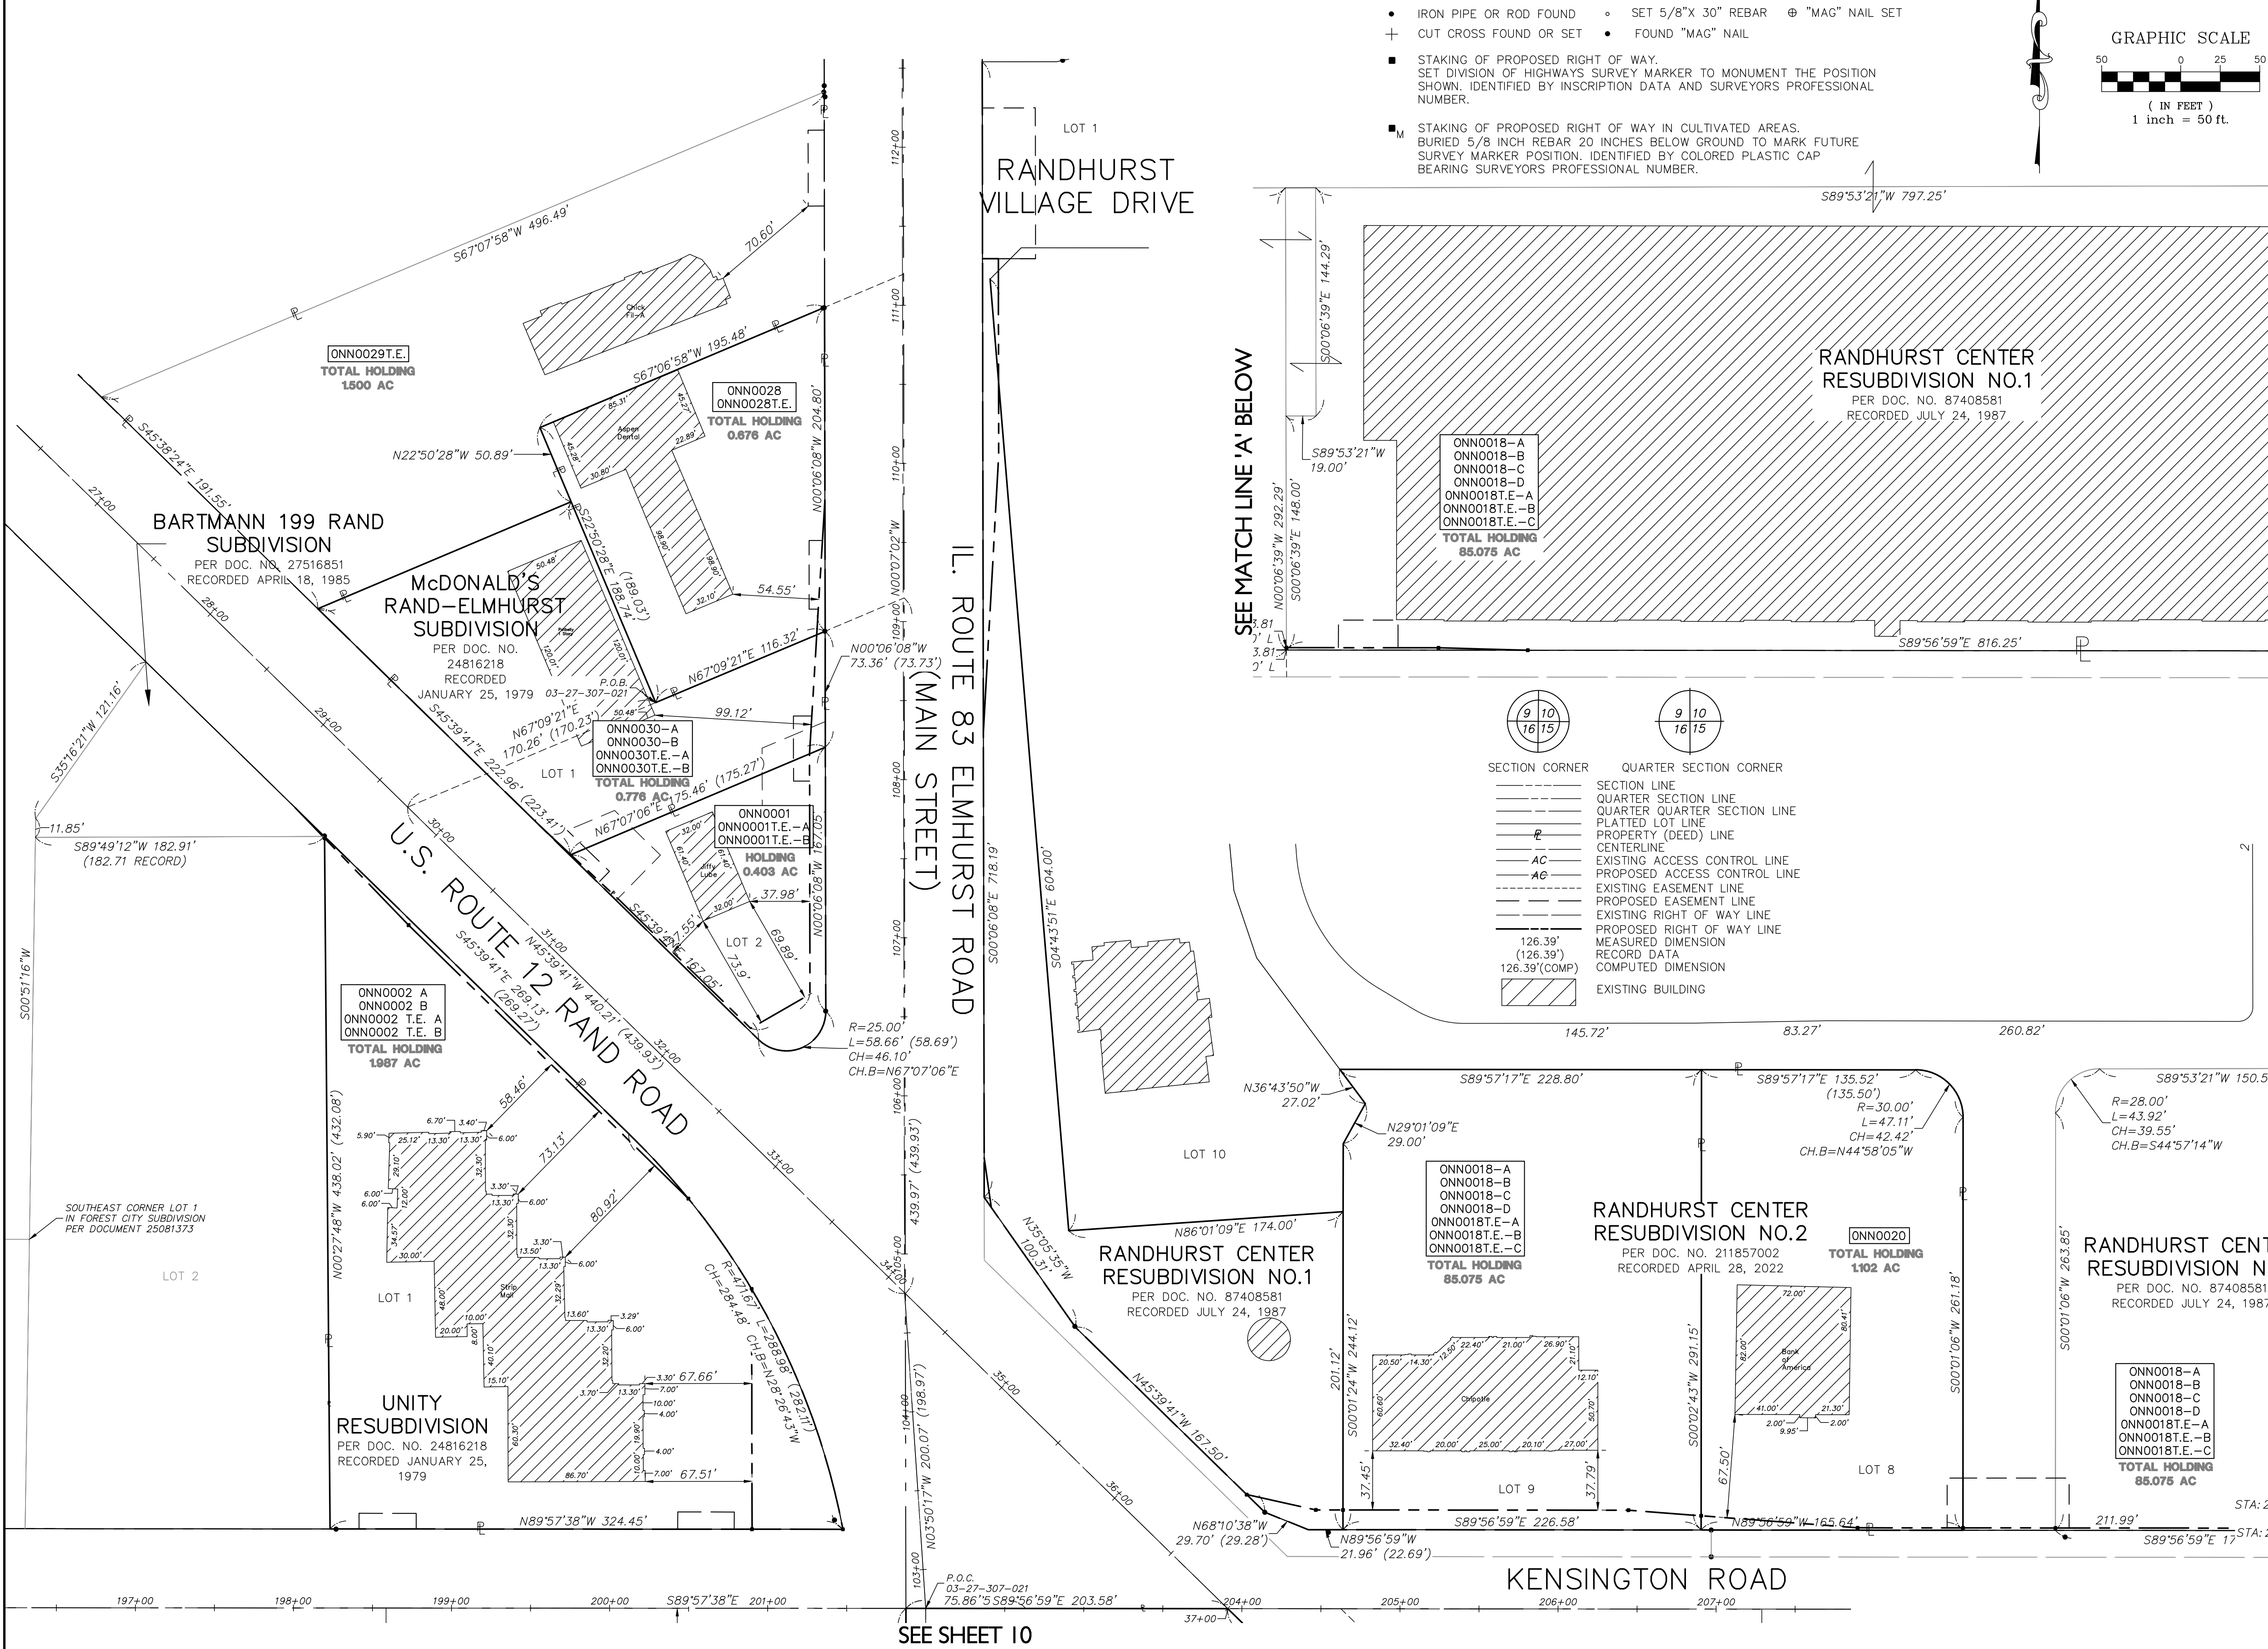


ALL DIMENSIONS ARE MEASURED UNLESS OTHERWISE SPECIFIED.

BEARINGS AND COORDINATES SHOWN HEREON REFERENCE THE ILLINOIS STATE PLANE COORDINATE SYSTEM, EAST ZONE, NORTH AMERICAN DATUM OF 1983 (2011 ADJUSTMENT) "GRID".

ALL MEASURED AND CALCULATED DISTANCES ARE "GRID" NOT "GROUND". TO OBTAIN GRID DISTANCES, MULTIPLY THE DISTANCES SHOWN BY THE COMBINED SCALE FACTOR OF 0.99994849.

AREAS SHOWN ON THIS PLAT ARE "GROUND".

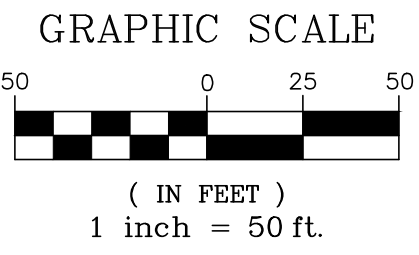

- IRON PIPE OR ROD FOUND
- CUT CROSS FOUND OR SET
- STAKING OF PROPOSED RIGHT OF WAY. SET DIVISION OF HIGHWAYS SURVEY MARKER TO MONUMENT THE POSITION SHOWN, IDENTIFIED BY INSCRIPTION DATA AND SURVEYORS PROFESSIONAL NUMBER.
- STAKING OF PROPOSED RIGHT OF WAY IN CULTIVATED AREAS. BURIED 5/8 INCH REBAR 20 INCHES BELOW GROUND TO MARK FUTURE SURVEY MARKER POSITION. IDENTIFIED BY COLORED PLASTIC CAP BEARING SURVEYORS PROFESSIONAL NUMBER.
- SET 5/8"X 30" REBAR
- FOUND "MAG" NAIL
- "MAG" NAIL SET
- FOUND "MAG" NAIL

STATE OF ILLINOIS) S.S.
COUNTY OF COOK)

THIS IS TO CERTIFY THAT WE, GEWALT HAMILTON ASSOCIATES, INC., AN ILLINOIS PROFESSIONAL DESIGN FIRM LAND SURVEYING/PROFESSIONAL ENGINEERING CORPORATION, NUMBER 184-000922, HAVE SURVEYED THE PLAT OF HIGHWAYS SHOWN HEREON IN SECTION 34, TOWNSHIP 42 NORTH, RANGE 11 EAST OF THE THIRD PRINCIPAL MERIDIAN, COOK COUNTY, THAT THE SURVEY IS TRUE AND COMPLETE AS SHOWN TO THE BEST OF MY KNOWLEDGE AND BELIEF, THAT THE PLAT CORRECTLY REPRESENTS SAID SURVEY, THAT ALL MONUMENTS FOUND AND ESTABLISHED ARE OF PERMANENT QUALITY AND OCCUPY THE POSITIONS SHOWN THEREON AND THAT THE MONUMENTS ARE SUFFICIENT TO ENABLE THE SURVEY TO BE RETRACED. THIS SURVEY CONFORMS TO THE CURRENT ILLINOIS MINIMUM STANDARDS FOR A BOUNDARY SURVEY. MADE FOR THE DEPARTMENT OF TRANSPORTATION, STATE OF ILLINOIS.

DATED AT VERNON HILLS, ILLINOIS THIS 10TH DAY OF JANUARY, 2023 A.D.

MARK M. HAMILTON
ILLINOIS PROFESSIONAL LAND SURVEYOR NO. 035-004038
MY LICENSE EXPIRES NOVEMBER 30, 2024




GEWALT HAMILTON ASSOCIATES, INC.
625 Forest Edge Drive ■ Vernon Hills, IL. 60061
Tel 847.478.9700 ■ Fax 847.478.9701

PLAT OF HIGHWAYS
STATE OF ILLINOIS
DEPARTMENT OF TRANSPORTATION
IL RT. 12 & IL RT. 83

SECTION 18-00170-00-CH COOK COUNTY
PROJECT JOB NO. R-90-025-22
STATION 30+27.24 TO STATION 45+86.77
SCALE: 1"=50' SHEET 11 OF 12



BUREAU OF LAND ACQUISITION
201 WEST CENTER COURT
SCHAUMBURG, ILLINOIS 60196

THAT PART OF THE SW & SE QUARTER OF SEC., 27 TWP. 42 N., R. 11 E. OF THE 3RD. P.M., IN COOK COUNTY, ILLINOIS

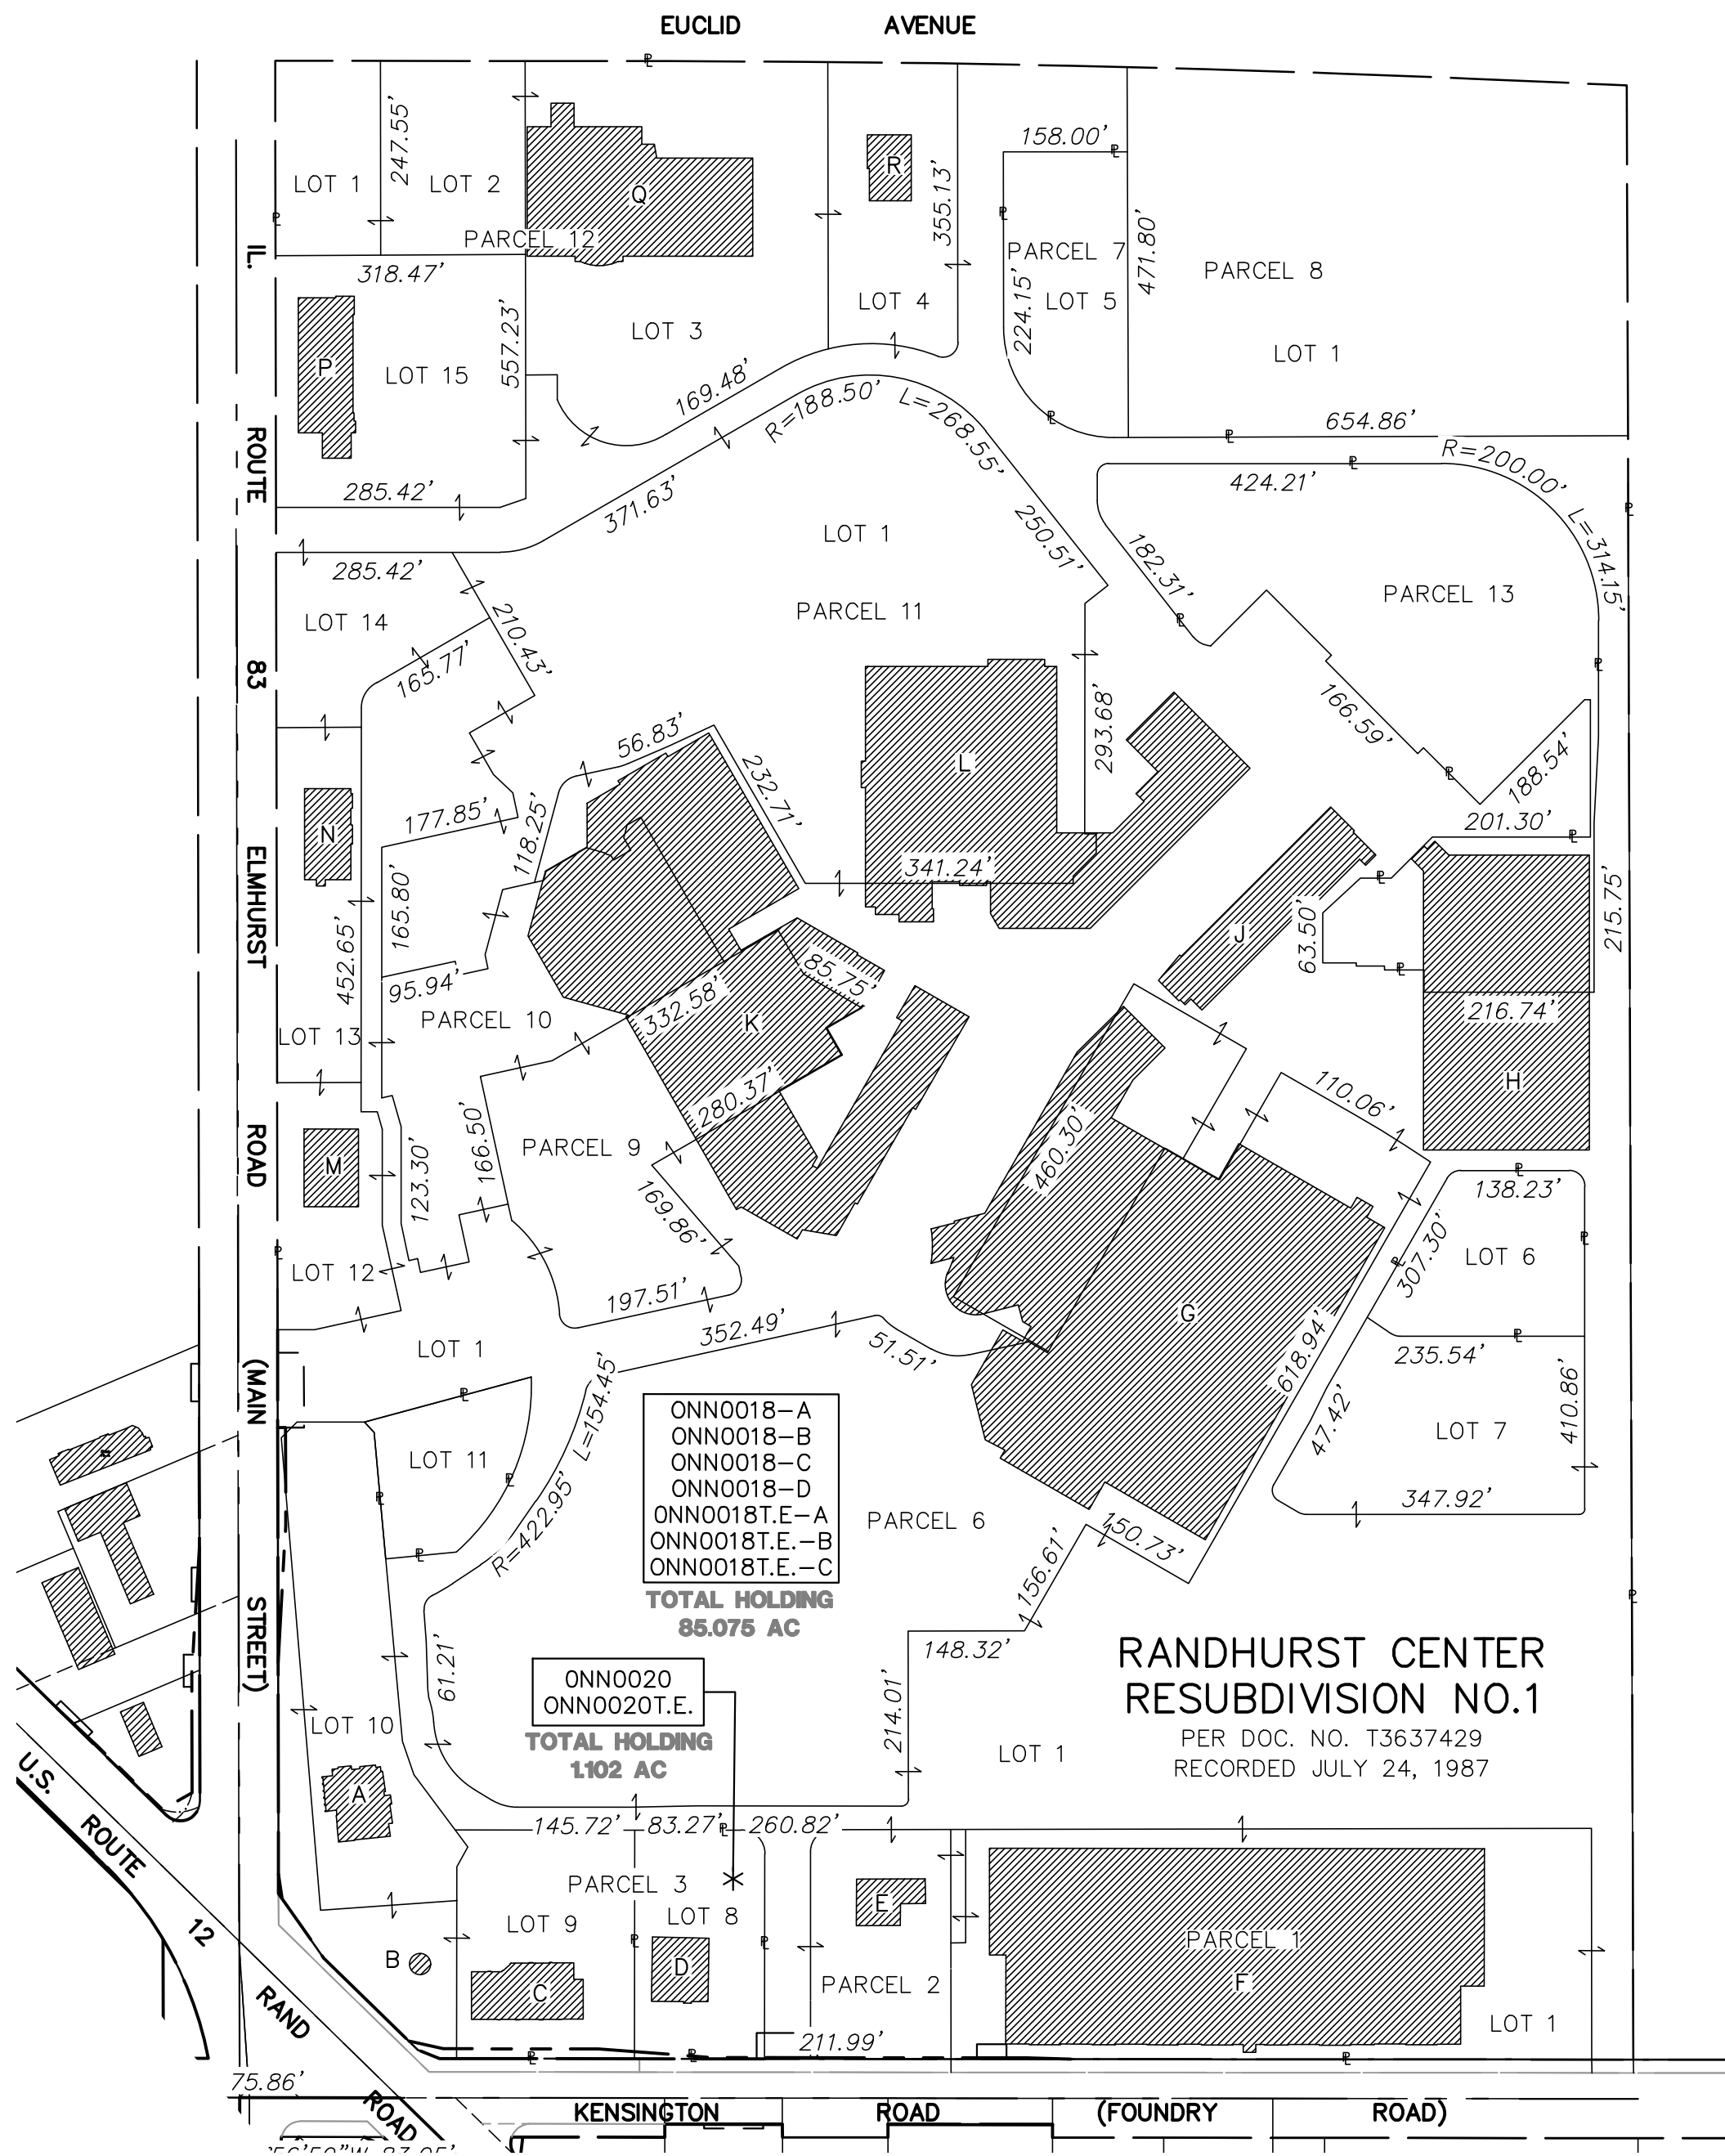

BUILDING SCHEDULE

MARK	DESCRIPTION
A	ONE-STORY BRICK RESTAURANT
B	WATER TOWER
C	ONE-STORY BRICK RETAIL SHOPS
D	ONE-STORY BRICK BANK
E	ONE-STORY OVERHANG
F	TWO-STORY BRICK RETAIL STORE
G	THREE AND FOUR-STORY BRICK HOTEL AND RETAIL SHOPS
H	THREE-STORY BRICK PARKING GARAGE
J	THREE-STORY BRICK BUILDING
K	THREE-STORY BRICK RETAIL SHOP
L	THREE-STORY BRICK RETAIL SHOP
M	ONE-STORY BRICK RETAIL SHOP
N	ONE-STORY BRICK RETAIL SHOP
P	ONE-STORY BRICK RETAIL SHOP
Q	TWO-STORY BRICK RETAIL SHOP
R	ONE-STORY BRICK RESTAURANT

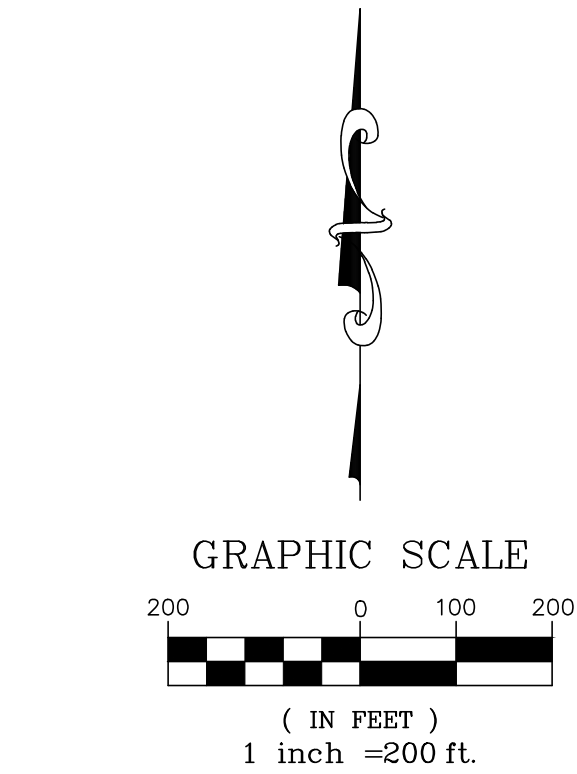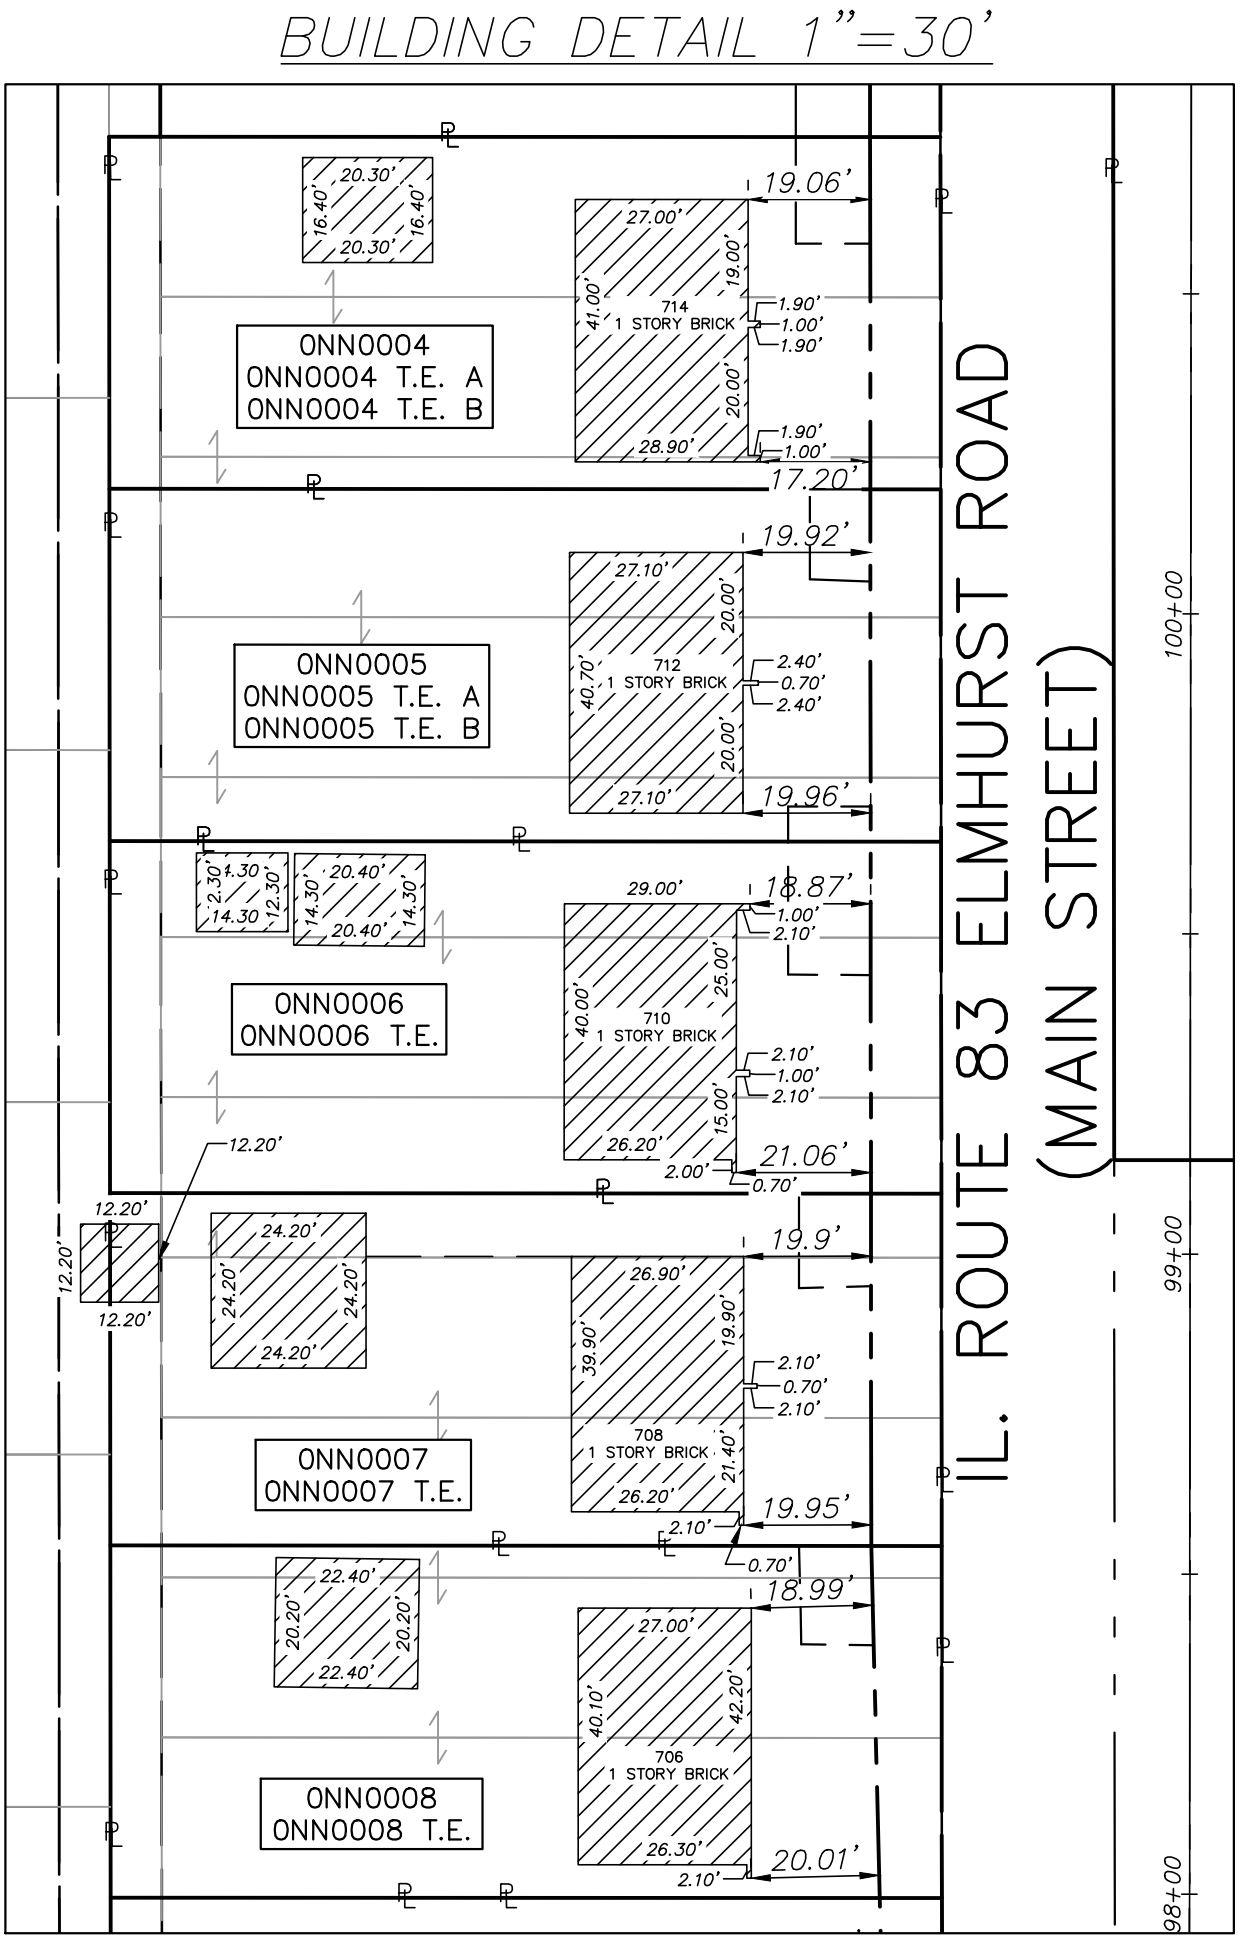


ALL DIMENSIONS ARE MEASURED UNLESS OTHERWISE SPECIFIED.

BEARINGS AND COORDINATES SHOWN HEREON REFERENCE THE ILLINOIS STATE PLANE COORDINATE SYSTEM, EAST ZONE, NORTH AMERICAN DATUM OF 1983 (2011 ADJUSTMENT) "GRID".

ALL MEASURED AND CALCULATED DISTANCES ARE "GRID" NOT "GROUND". TO OBTAIN GRID DISTANCES, MULTIPLY THE DISTANCES SHOWN BY THE COMBINED SCALE FACTOR OF 0.99994849.

AREAS SHOWN ON THIS PLAT ARE "GROUND".

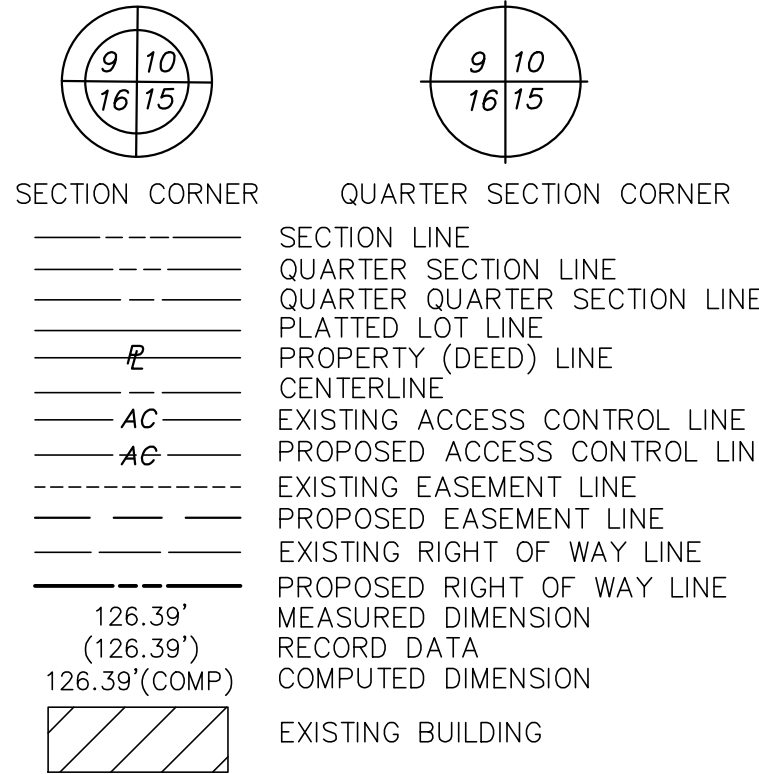

- IRON PIPE OR ROD FOUND • SET 5/8"x 30" REBAR ⊕ "MAG" NAIL SET
- + CUT CROSS FOUND OR SET • FOUND "MAG" NAIL
- STAKING OF PROPOSED RIGHT OF WAY.
SET DIVISION OF HIGHWAYS SURVEY MARKER TO MONUMENT THE POSITION SHOWN. IDENTIFIED BY INSCRIPTION DATA AND SURVEYORS PROFESSIONAL NUMBER.
- M STAKING OF PROPOSED RIGHT OF WAY IN CULTIVATED AREAS.
BURIED 5/8 INCH REBAR 20 INCHES BELOW GROUND TO MARK FUTURE SURVEY MARKER POSITION. IDENTIFIED BY COLORED PLASTIC CAP BEARING SURVEYORS PROFESSIONAL NUMBER.

STATE OF ILLINOIS) S.S.
COUNTY OF COOK)

THIS IS TO CERTIFY THAT WE, GEWALT HAMILTON ASSOCIATES, INC., AN ILLINOIS PROFESSIONAL DESIGN FIRM LAND SURVEYING/PROFESSIONAL ENGINEERING CORPORATION, NUMBER 184-000922, HAVE SURVEYED THE PLAT OF HIGHWAYS SHOWN HEREON IN SECTION 27, TOWNSHIP 42 NORTH, RANGE 11 EAST OF THE THIRD PRINCIPAL MERIDIAN, COOK COUNTY, THAT THE SURVEY IS TRUE AND COMPLETE AS SHOWN TO THE BEST OF MY KNOWLEDGE AND BELIEF, THAT THE PLAT CORRECTLY REPRESENTS SAID SURVEY, THAT ALL MONUMENTS FOUND AND ESTABLISHED ARE OF PERMANENT QUALITY AND OCCUPY THE POSITIONS SHOWN THEREON AND THAT THE MONUMENTS ARE SUFFICIENT TO ENABLE THE SURVEY TO BE RETRACED. THIS SURVEY CONFORMS TO THE CURRENT ILLINOIS MINIMUM STANDARDS FOR A BOUNDARY SURVEY, MADE FOR THE DEPARTMENT OF TRANSPORTATION, STATE OF ILLINOIS.

DATED AT VERNON HILLS, ILLINOIS THIS XXTH DAY OF XXXXXX, 2022 A.D.

MARK M. HAMILTON
ILLINOIS PROFESSIONAL LAND SURVEYOR NO. 035-004038
MY LICENSE EXPIRES NOVEMBER 30, 2022



GEWALT HAMILTON ASSOCIATES, INC.

625 Forest Edge Drive ■ Vernon Hills, IL 60061
TEL 847.478.9700 ■ FAX 847.478.9701

**PLAT OF HIGHWAYS
STATE OF ILLINOIS
DEPARTMENT OF TRANSPORTATION
IL RT. 12 & IL RT. 83**

SECTION 18-00170-00-CH COOK COUNTY
PROJECT JOB NO.
STATION 30+27.24 TO STATION 45+86.77
SCALE: 1"=50' SHEET 12 OF 12

**BUREAU OF LAND ACQUISITION
201 WEST CENTER COURT
SCHAUMBURG, ILLINOIS 60196**