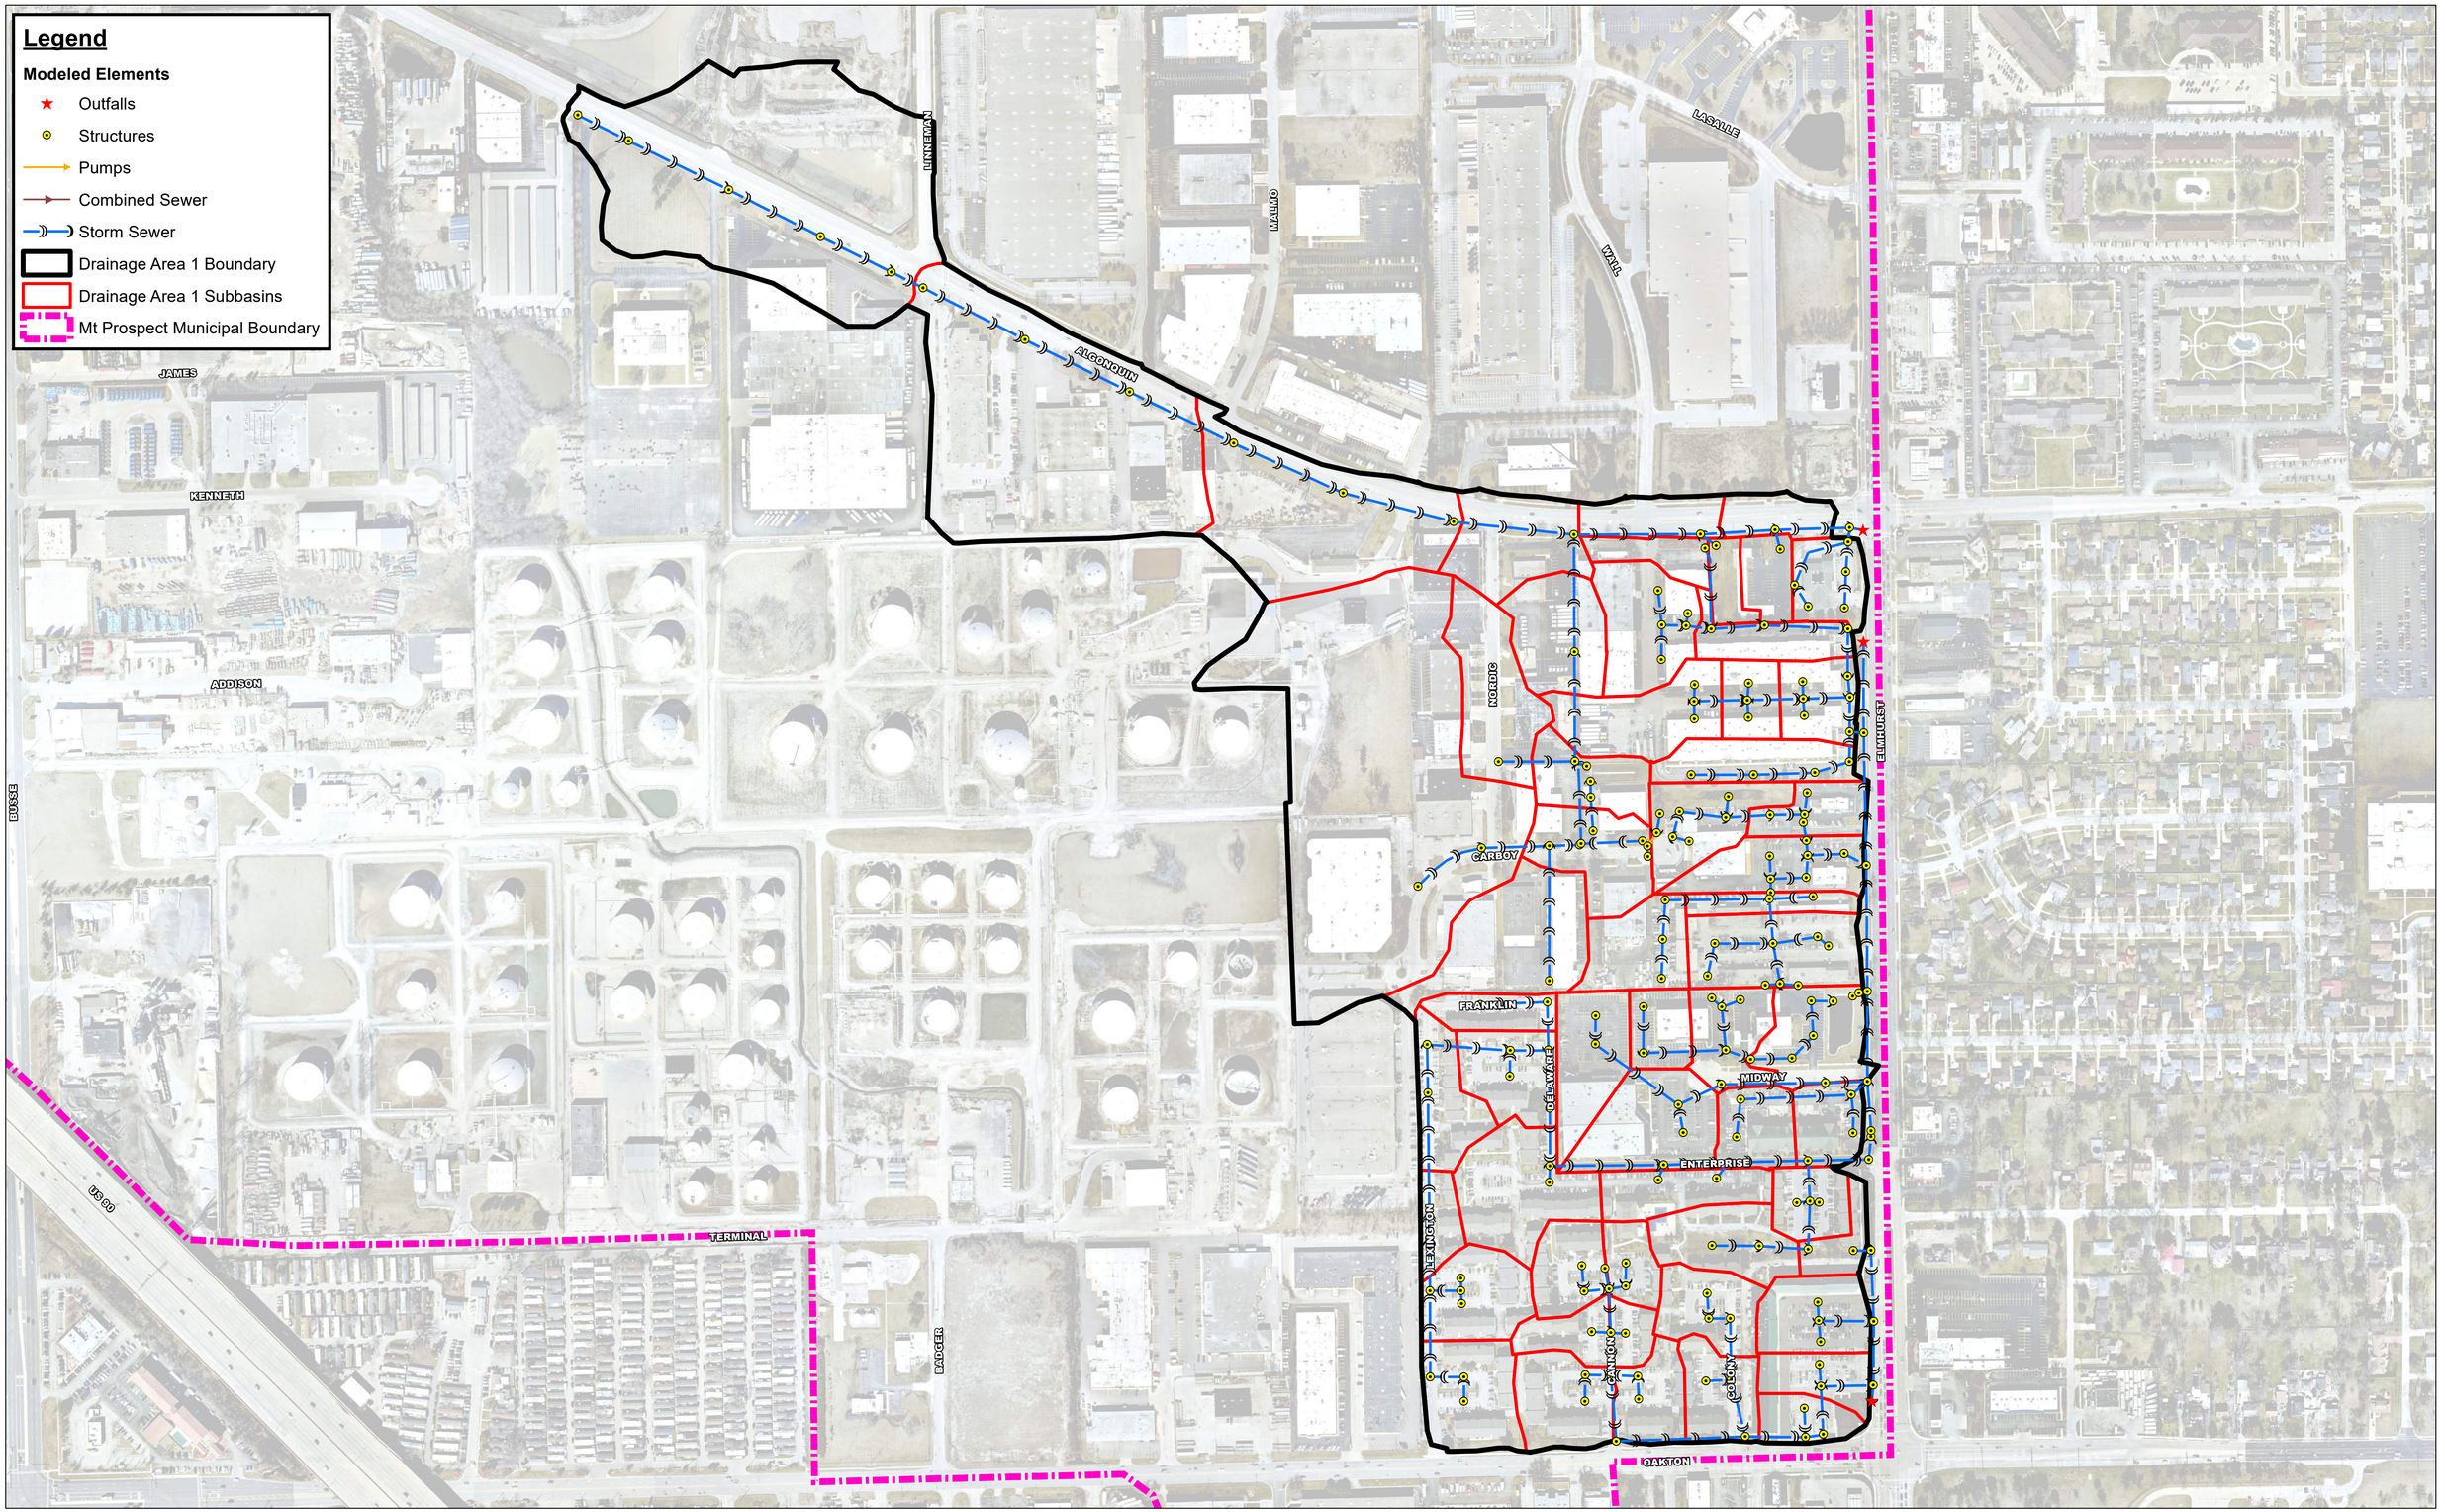


Christopher B. Burke Engineering, Ltd.
9575 West Higgins Road, Suite 600
Rosemont, IL 60018
(847) 823-0500 / FAX (847) 823-0520

0 100 200 400 Feet
1 inch = 200 feet

N W E S

CLIENT: *Village of Mount Prospect*	JOB#: *230205*	DSGN.: *KWB*	CHKD.: *KDB*	
TITLE: *Subbasin Map - Drainage Area 1*		DATE: *6/23/2025*		EXHIBIT 1

Document Path: N:\MOUNTPROSPECT\230205\GIS\Exhibits\Existing Conditions Exhibits\Drainage Area 1\DrainageArea1_Subbasin_EXH.mxd

Legend

Modeled Elements

- Outfalls
- Structures
- Combined Sewer
- Storm Sewer
- Drainage Area 2 Boundary
- Drainage Area 2 Subbasins
- Mt Prospect Municipal Boundary

WILLOW
CATALPA
EVA
FROST
CHURCH
PARTRIDGE
IVANHOE
HUNT CLUB
HUNTINGTON COMMONS
TAMARACK
NORTH
SOUTH
WHITE CHAPEL
BUSSE
FERN
BIRCH
CHESTNUT
ROBERT
CYPRESS
HICKORY
REDWOOD
CHERRY
MAPLE
MALLARD
DOVE
TEAL
SIR GALAHAD
SIR LANCELOT
HATHERLEIGH
COTTONWOOD
BROWNSTONE
CANFORD CLIFFS
KNIGHTS BRIDGE
PICKWICK
IDA
DEMPSTER
HAWTHORNE
MONTGOMERY
ELMHURST
LUNT
OAKTON
LASALLE
NAGLE
BRIARWOOD
ELAYNE
CRYSTAL
FOREST COVE
IMPERIAL
ALGONQUIN
CHARLOTTE
SABLE
MANSARD
DENNIS
LYNN
JAMES
PHILLIP
MICHELLE
THERESA
ANNA MARIE
VICTORIA
KENNETH
CHARIOT
NORTH


Christopher B. Burke Engineering, Ltd.
9575 West Higgins Road, Suite 600
Rosemont, IL 60018
(847) 823-0500 / FAX (847) 823-0520

0 125 250 500 Feet
1 inch = 250 feet

N W E S

CLIENT: *Village of Mount Prospect*	JOB#: *230205*	DSGN.: *KWB*	CHKD.: *KDB*	
TITLE: *Subbasin Map - Drainage Area 2*		DATE: *6/23/2025*		EXHIBIT 1

Document Path: N:\MOUNTPROSPECT\230205\GIS\Exhibits\Existing Conditions Exhibits\DrainageArea2_Subbasin_EXH.mxd

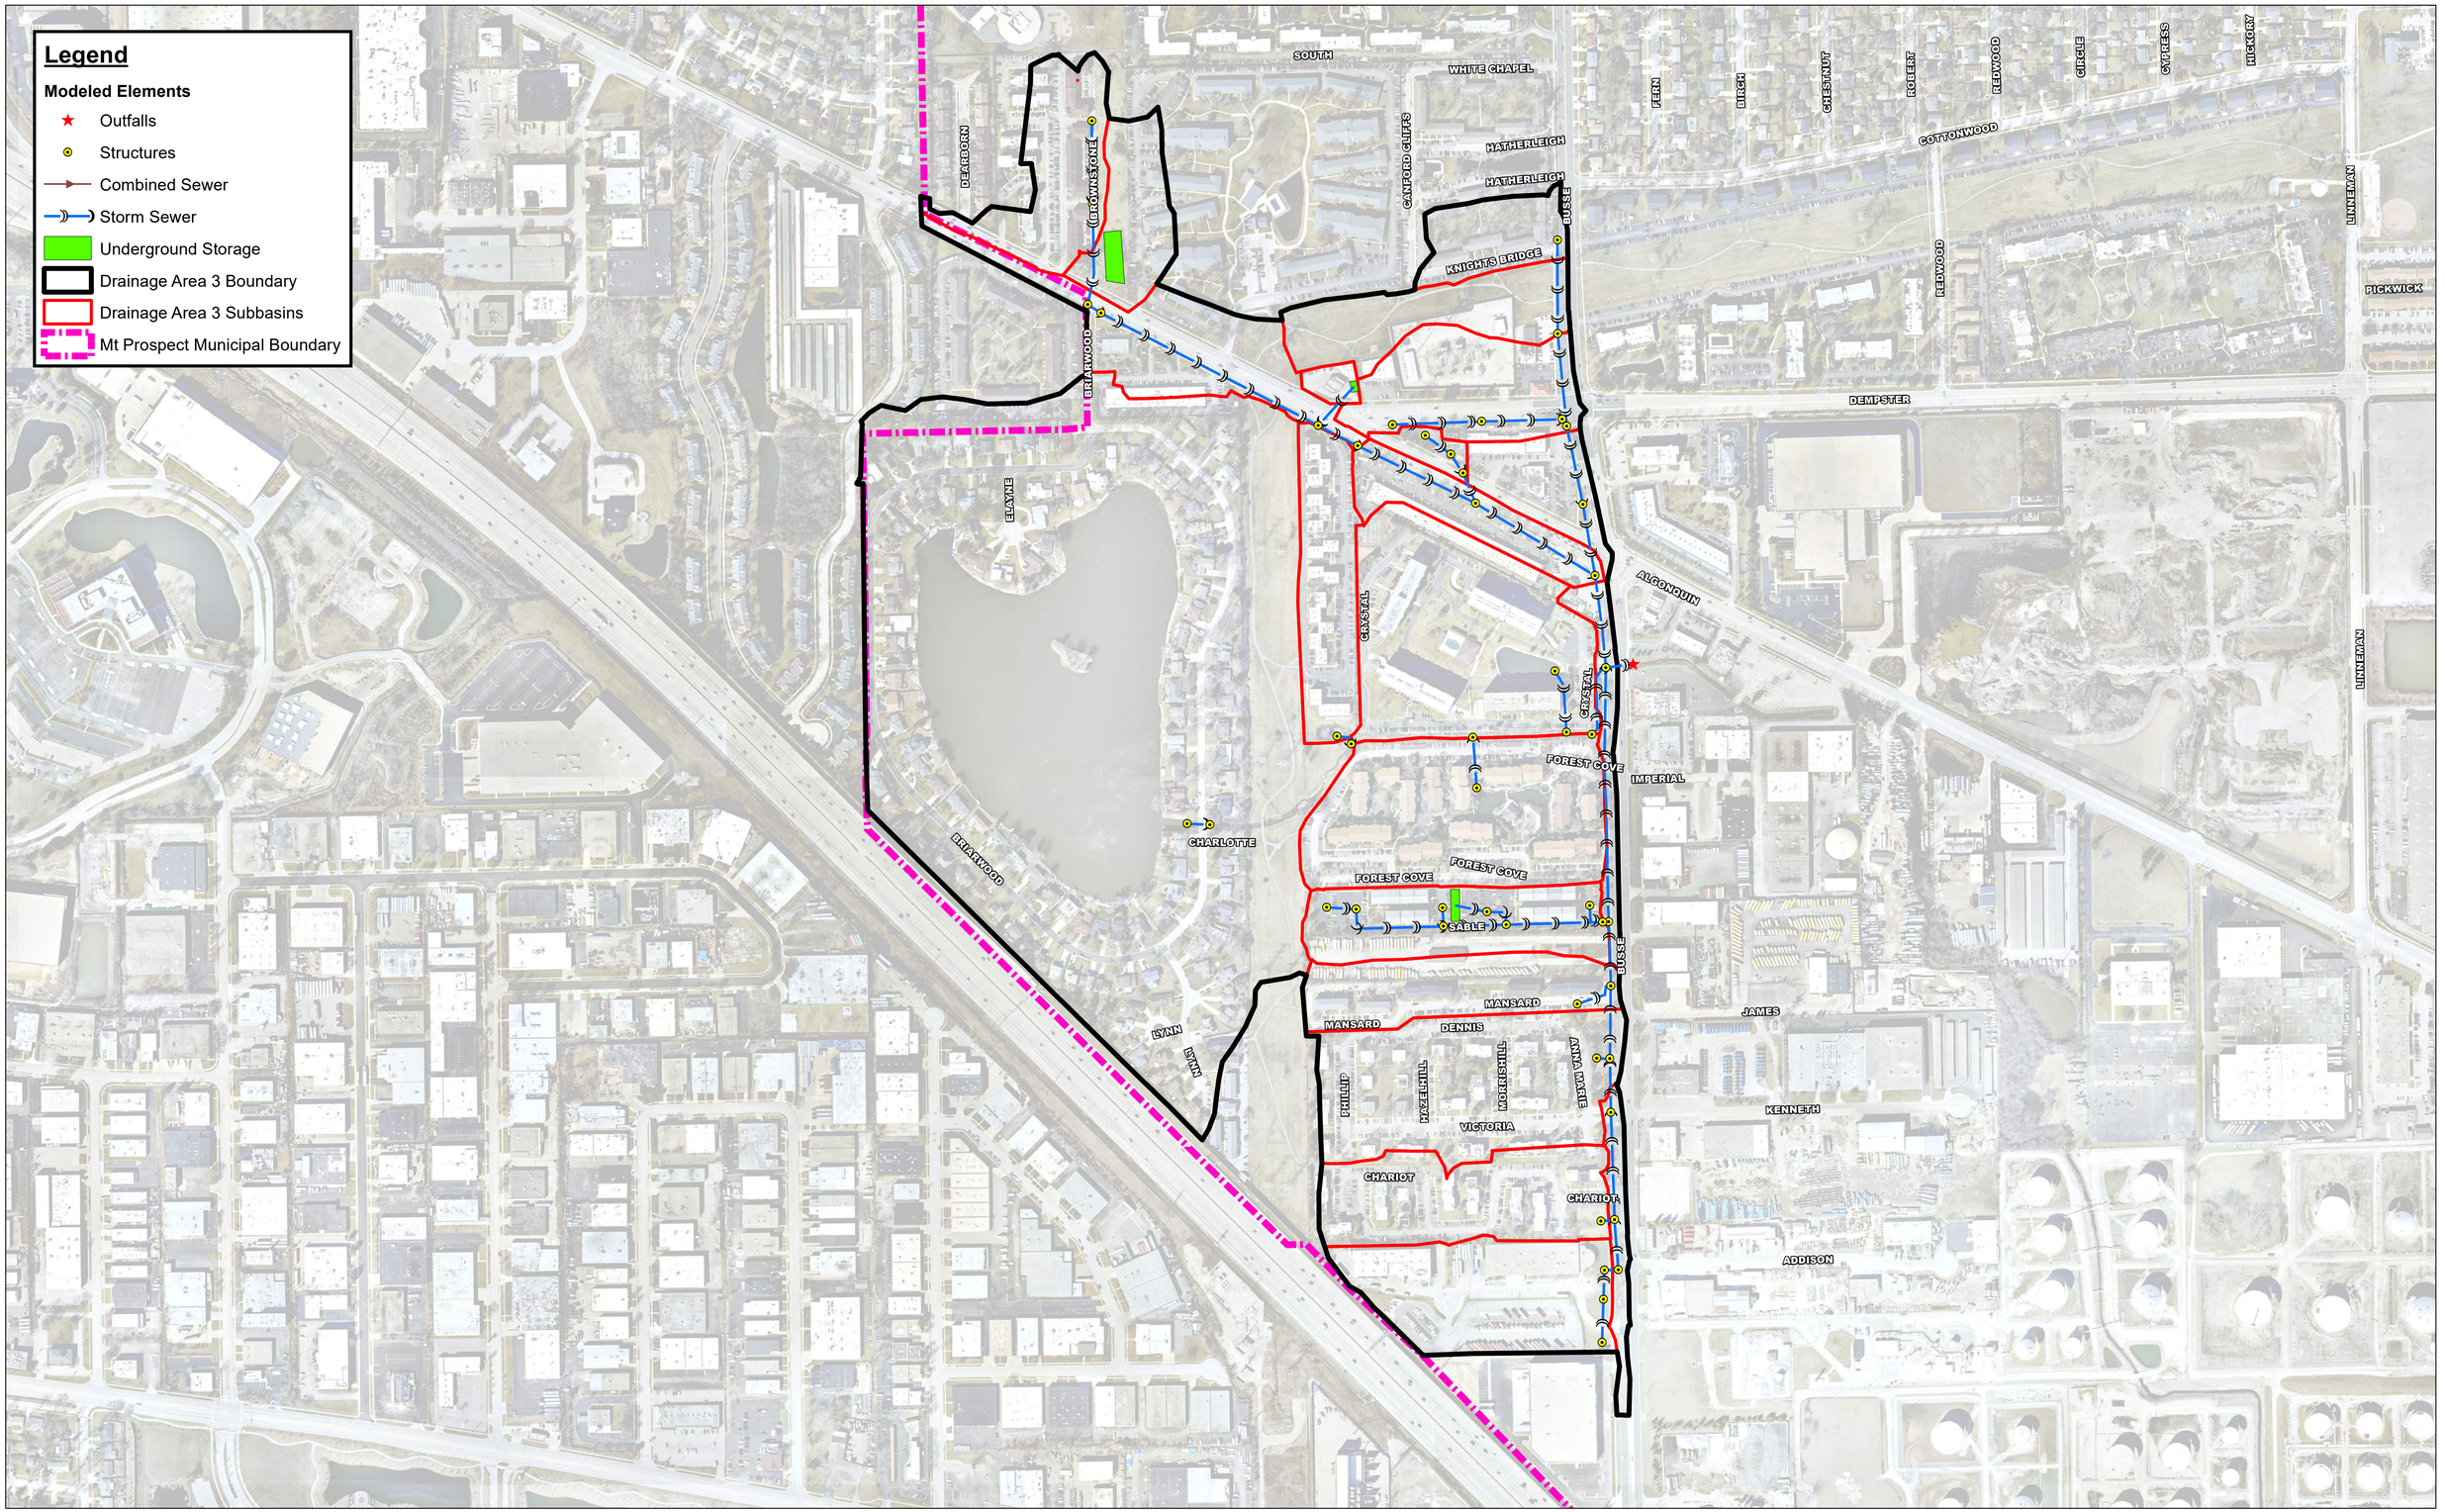

Christopher B. Burke Engineering, Ltd.
9575 West Higgins Road, Suite 600
Rosemont, IL 60018
(847) 823-0500 / FAX (847) 823-0520


0 125 250 500 Feet

1 inch = 250 feet

N W E S

CLIENT: *Village of Mount Prospect*	JOB#: *230205*	DSGN.: *KWB*	CHKD.: *KDB*	
TITLE: *Subbasin Map - Drainage Area 3*		DATE: *6/23/2025*		EXHIBIT 1

Document Path: N:\MOUNTPROSPECT\230205\GIS\Exhibits\Existing Conditions Exhibits\Drainage Area 3\DrainageArea3_Subbasin_EXH.mxd

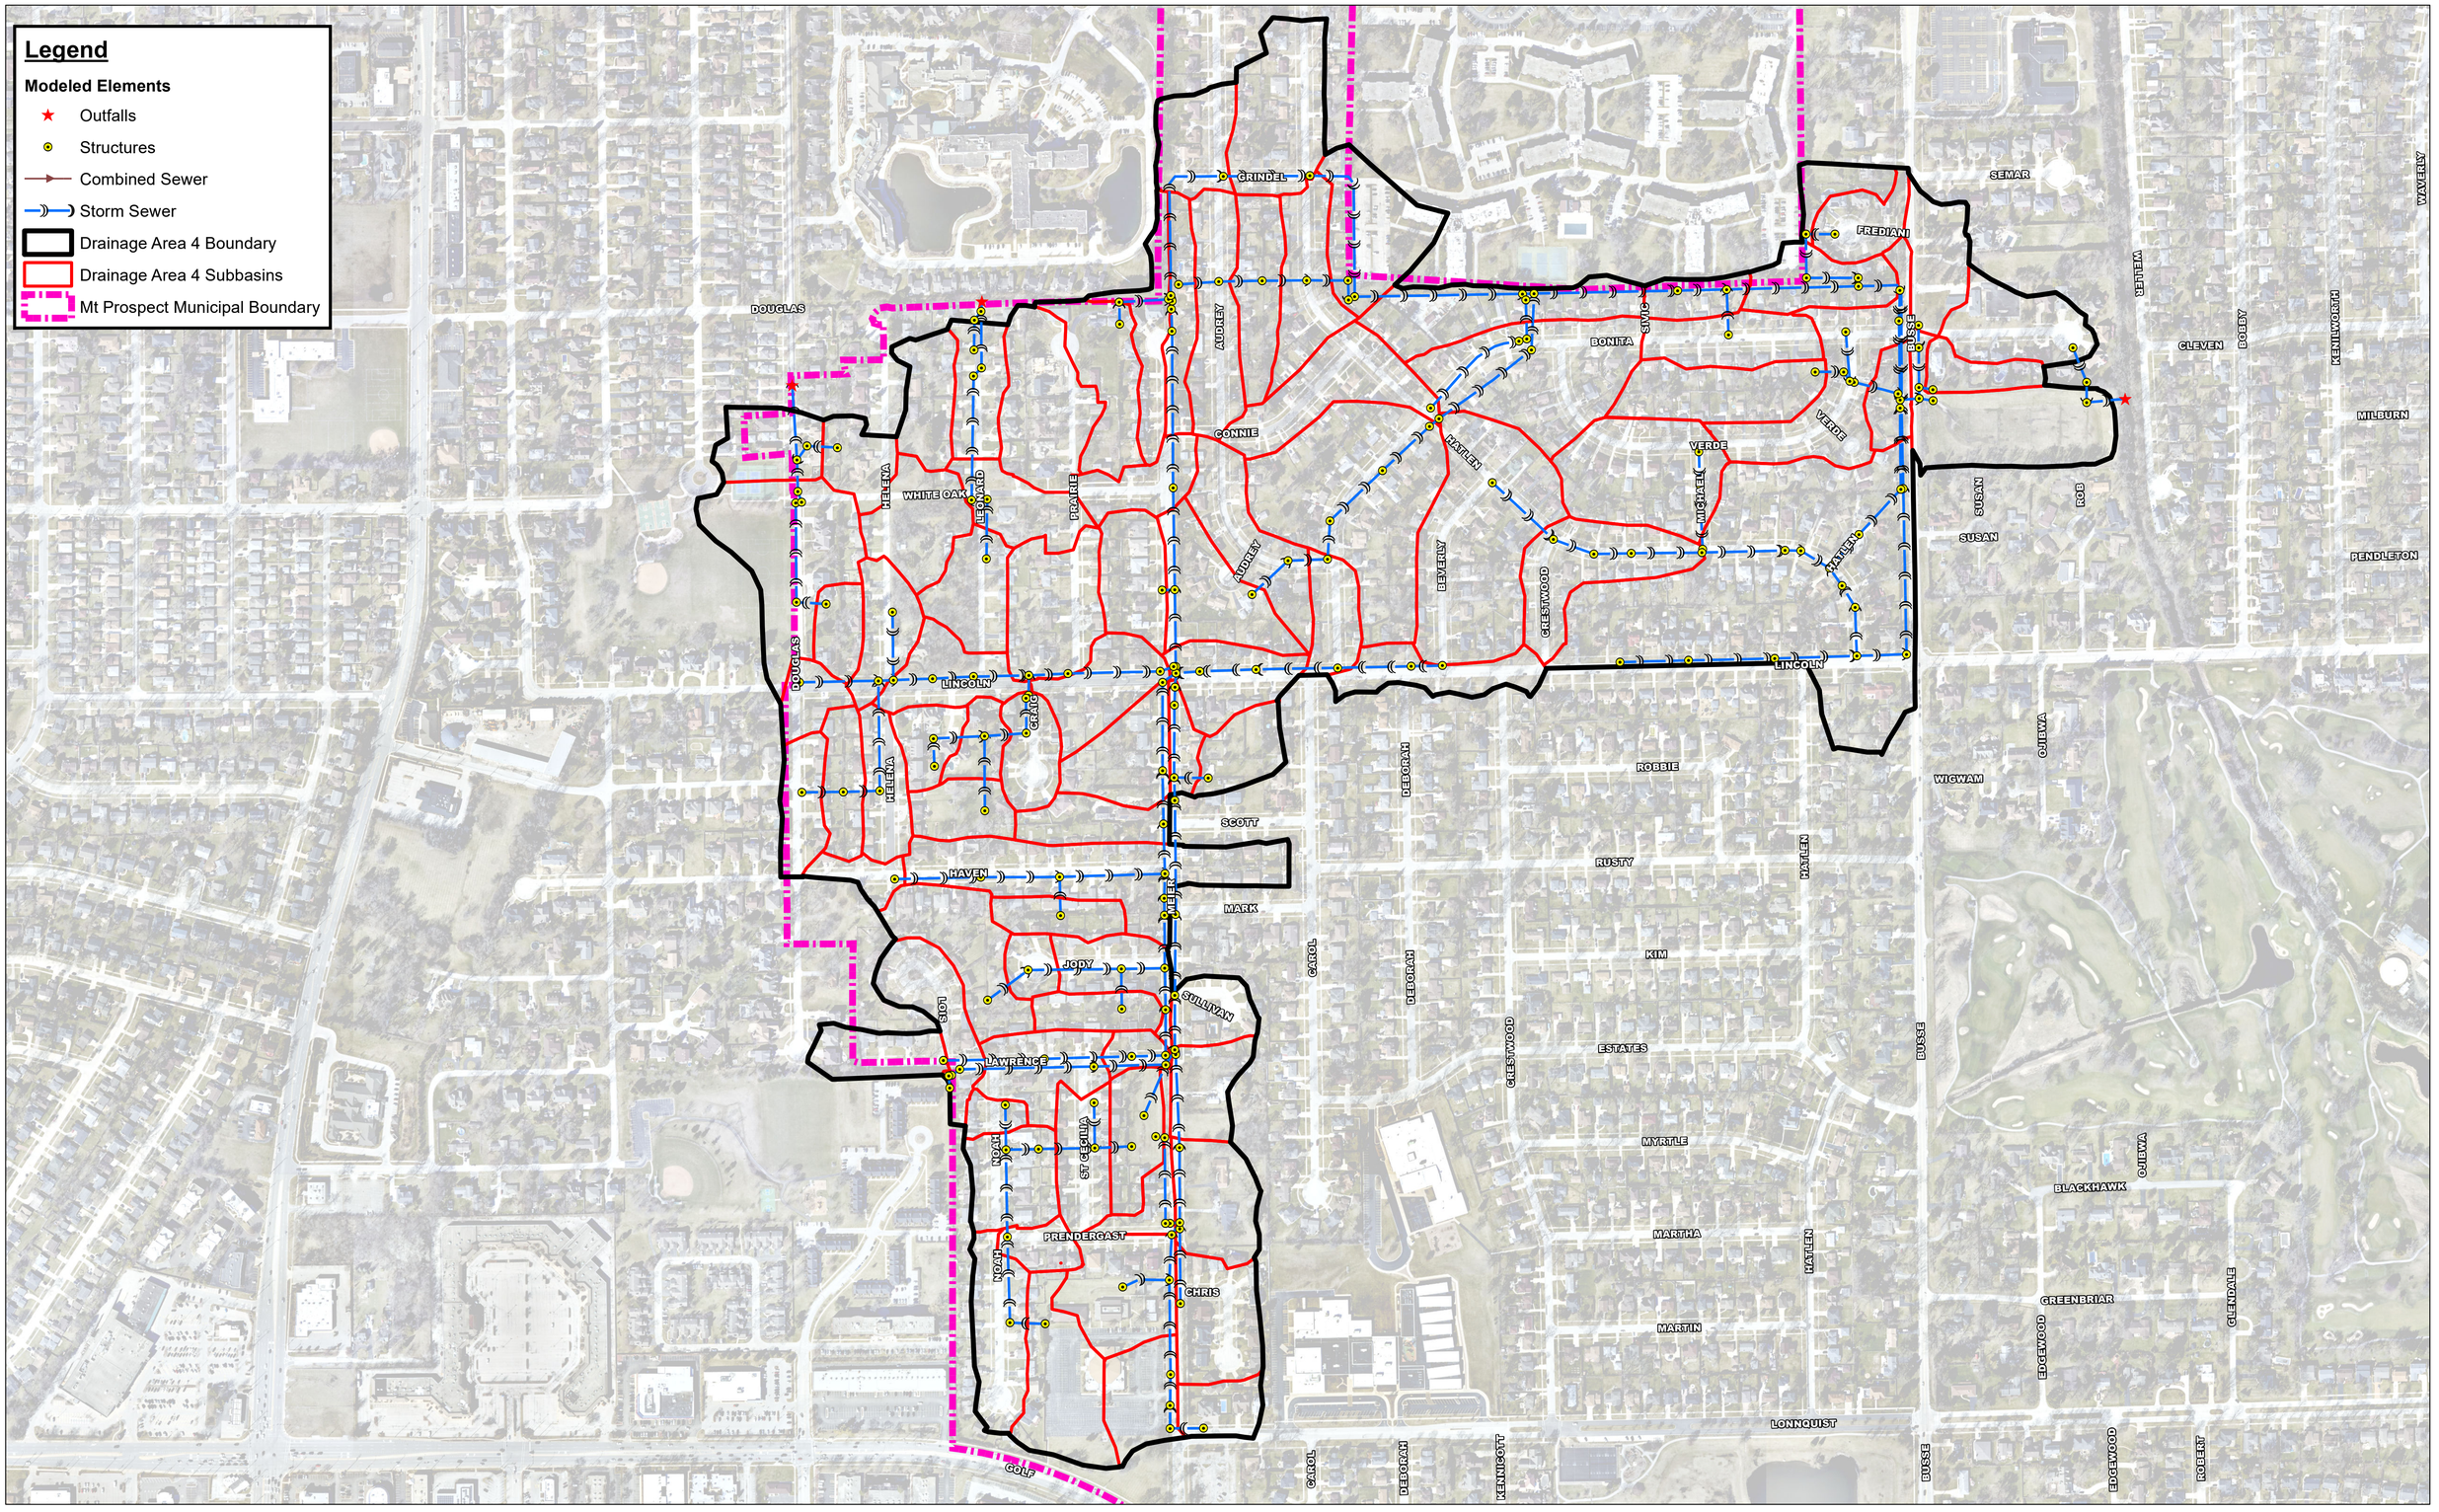


Christopher B. Burke Engineering, Ltd.
9575 West Higgins Road, Suite 600
Rosemont, IL 60018
(847) 823-0500 / FAX (847) 823-0520

0 125 250 500 Feet
1 inch = 250 feet

N W E S

CLIENT: *Village of Mount Prospect*	JOB#: *230205*	DSGN.: *KWB*	CHKD.: *KDB*	
TITLE: *Subbasin Map - Drainage Area 4*		DATE: *10/30/2025*		EXHIBIT 1

Document Path: N:\MOUNTPROSPECT\230205\GIS\Exhibits\Existing Conditions Exhibits\Drainage Area 4\DrainageArea4_Subbasin_EXH.mxd

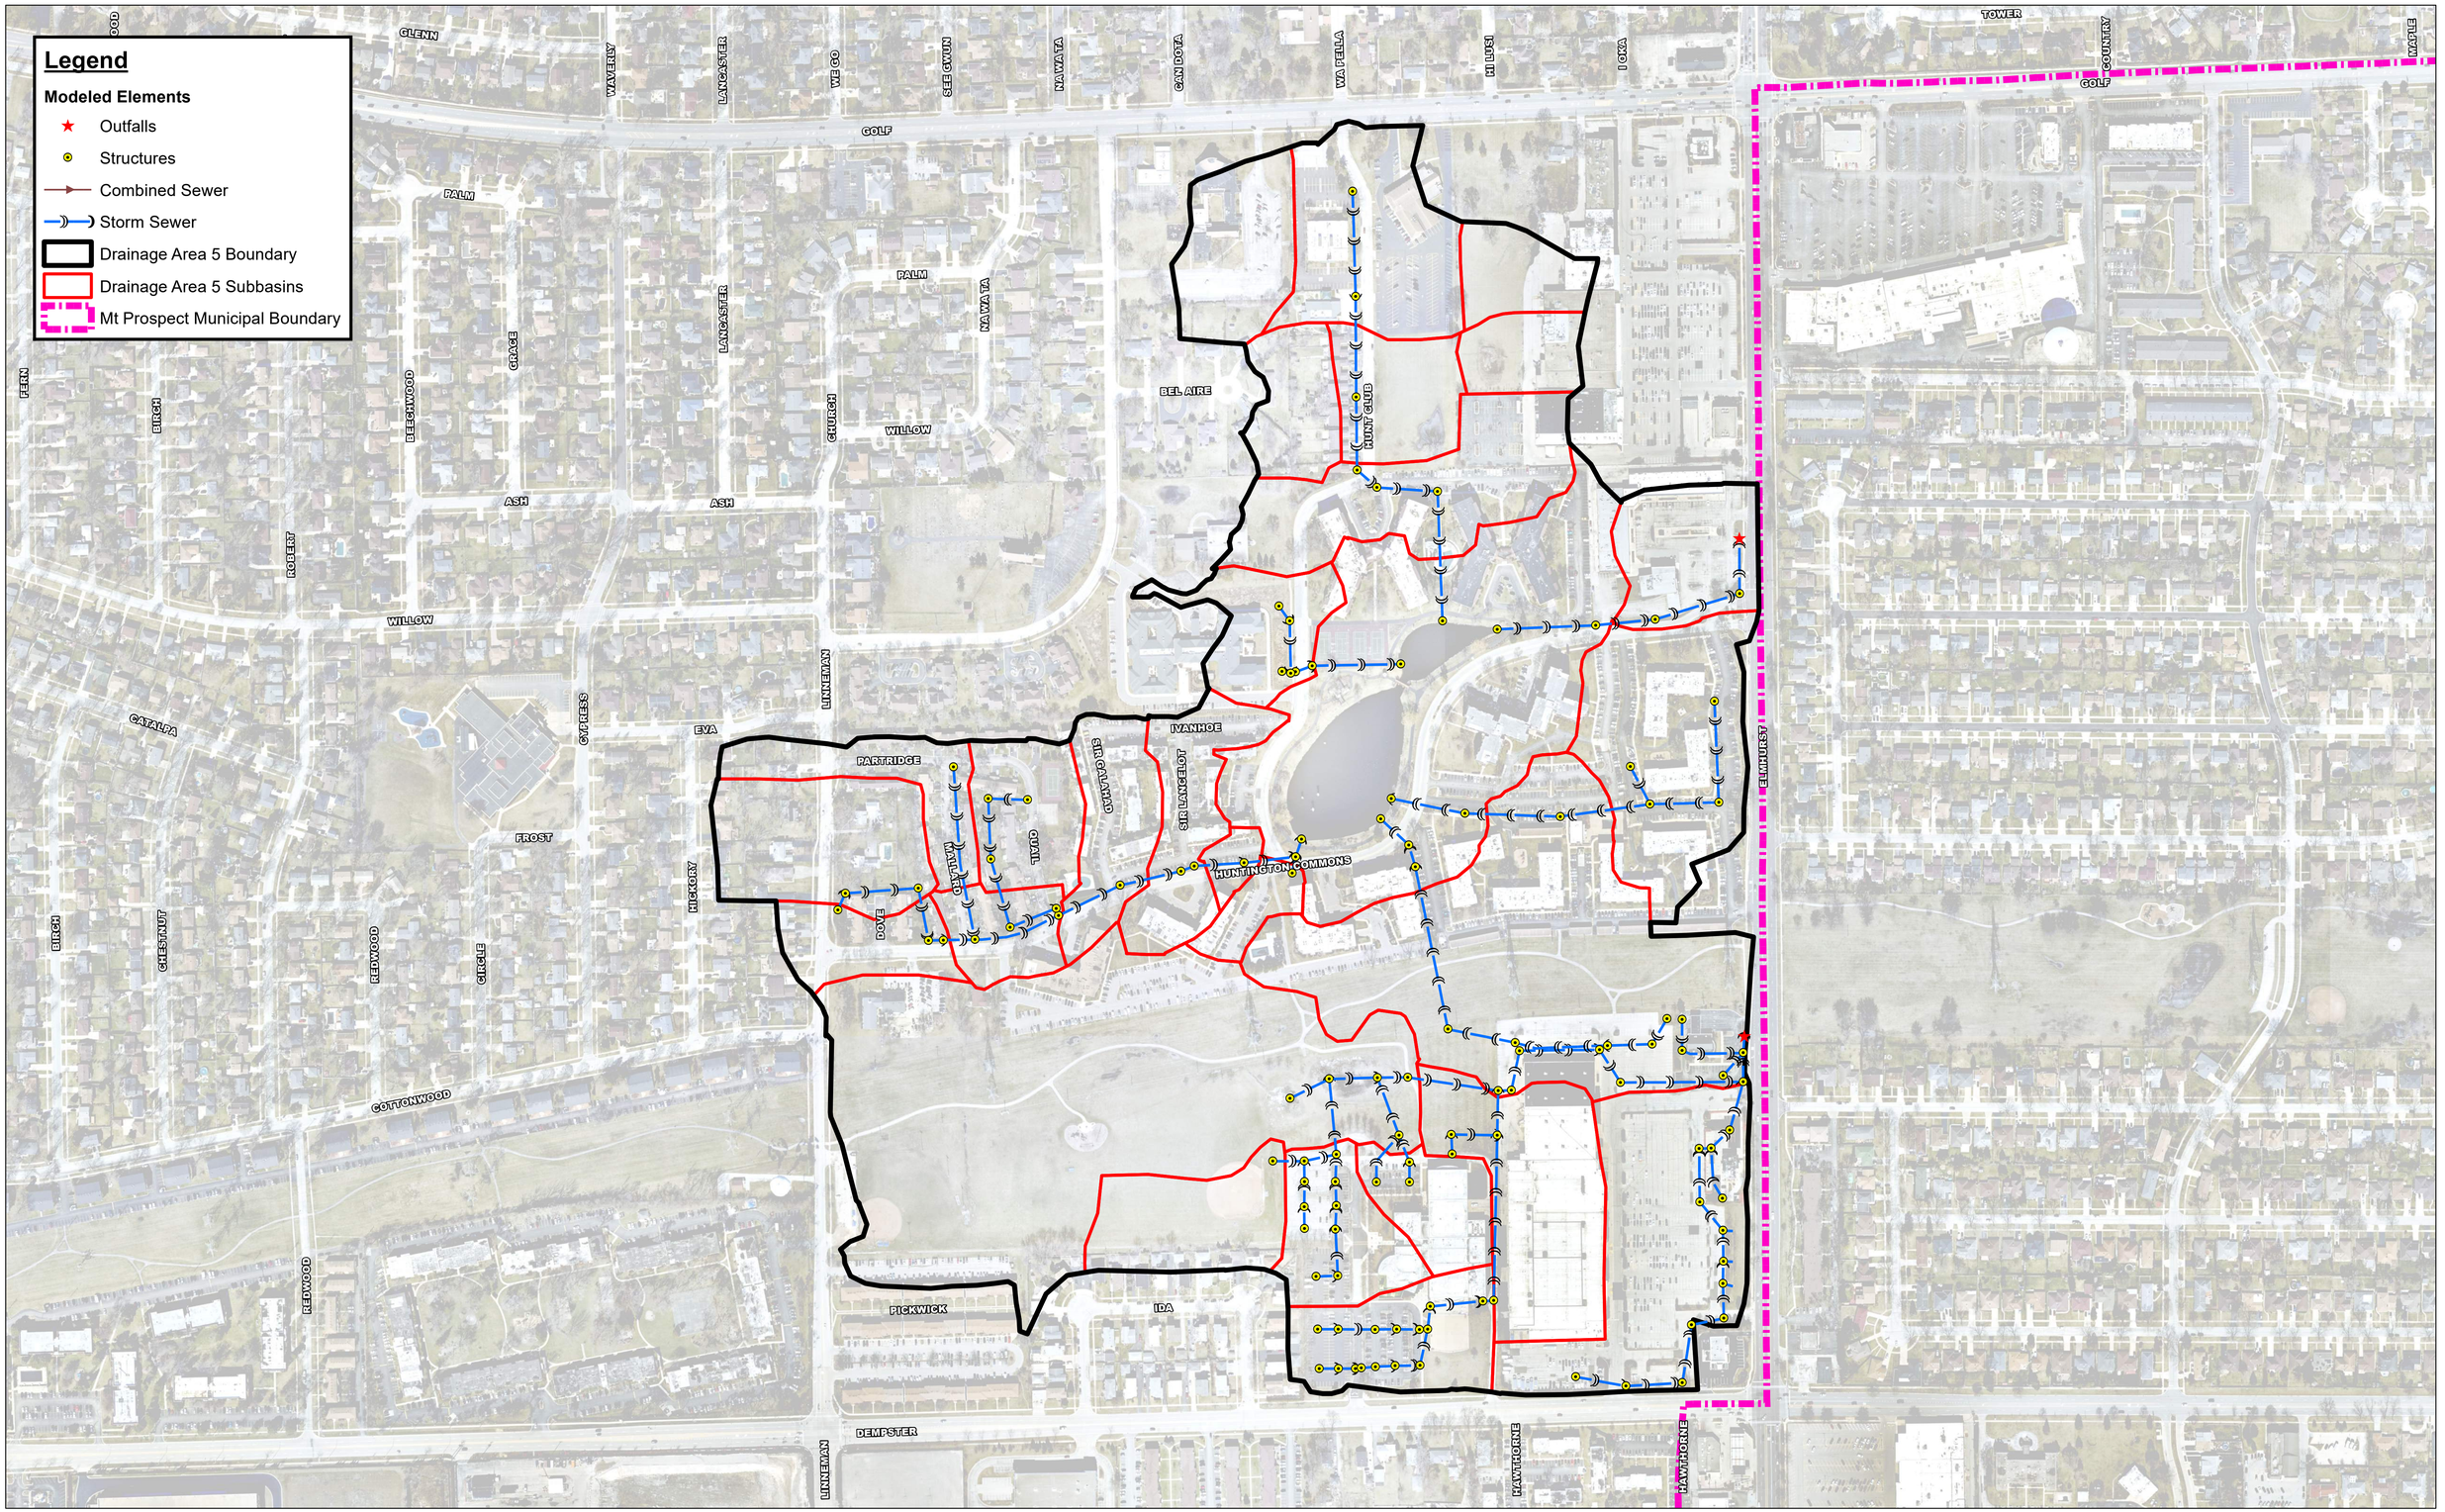


Christopher B. Burke Engineering, Ltd.
9575 West Higgins Road, Suite 600
Rosemont, IL 60018
(847) 823-0500 / FAX (847) 823-0520

0 100 200 400 Feet
1 inch = 200 feet

N W E S

CLIENT: *Village of Mount Prospect*	JOB#: *230205*	DSGN.: *KWB*	CHKD.: *KDB*
TITLE: *Subbasin Map - Drainage Area 5*		DATE: *6/23/2025*	EXHIBIT 1

Document Path: N:\MOUNTPROSPECT\230205\GIS\Exhibits\Existing Conditions Exhibits\DrainageArea5_Subbasin_EXH.mxd

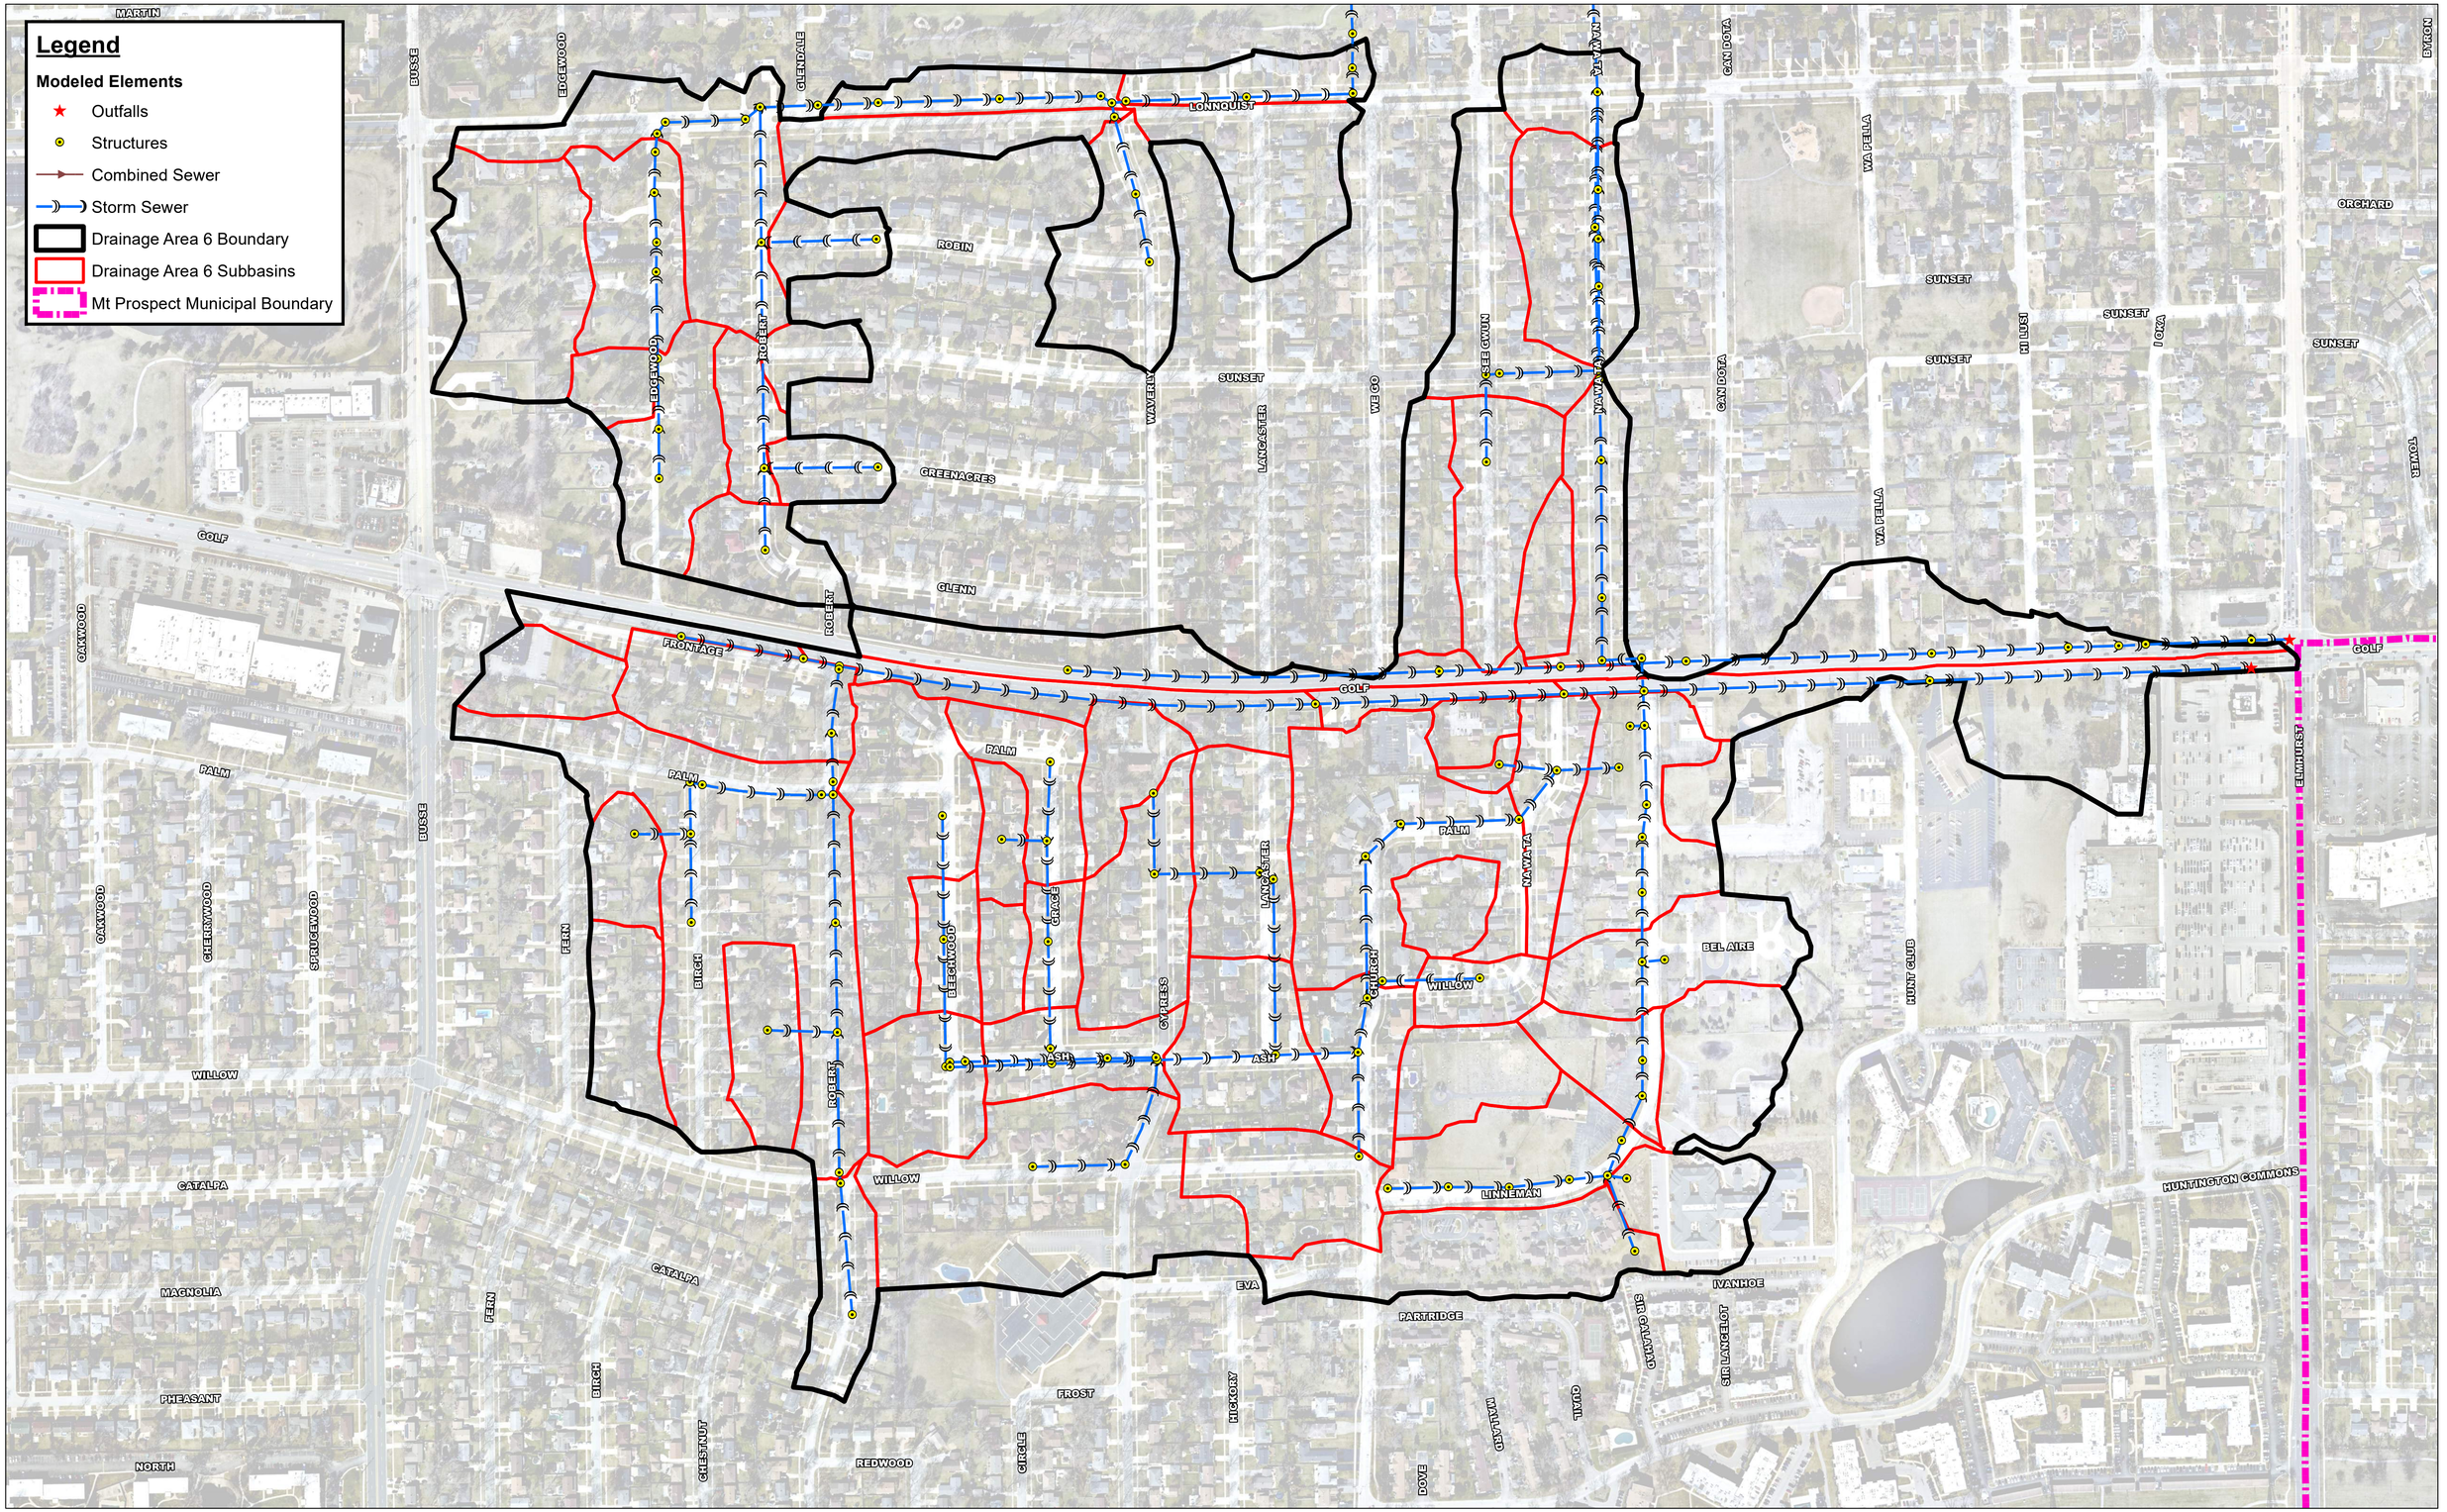

Christopher B. Burke Engineering, Ltd.
9575 West Higgins Road, Suite 600
Rosemont, IL 60018
(847) 823-0500 / FAX (847) 823-0520

0 100 200 400 Feet
1 inch = 200 feet

N W E S

CLIENT: *Village of Mount Prospect*	JOB#: *230205*	DSGN.: *KWB*	CHKD.: *KDB*
TITLE: *Subbasin Map - Drainage Area 6*		DATE: *6/23/2025*	**EXHIBIT 1**

Document Path: N:\MOUNTPROSPECT\230205\GIS\Exhibits\Existing Conditions Exhibits\Drainage Area 6\DrainageArea6_Subbasin_EXH.mxd

Legend

Modeled Elements

- Outfalls
- Structures
- Combined Sewer
- Storm Sewer
- Drainage Area 7 Boundary
- Drainage Area 7 Subbasins
- Mt Prospect Municipal Boundary

GREENBRIAR
GLENDALE
NAWATA
COUNCIL
CANDOTA
WAPELLA
HIAWATHA
MANAWA
HI LUSI
LONNQUIST
SEE GWIN
ORCHARD
LOMA
SUNSET
TOWER
ROBIN
EDGEWOOD
ROBERT
WAVERLY
LANCASTER
WE GO
GREENACRES
GLENN
FRONTAGE
GOLF
PALM
BIRCH
BEECHWOOD
GRACE
CYPRESS
LINNEMAN
HUNT CLUB


Christopher B. Burke Engineering, Ltd.
9575 West Higgins Road, Suite 600
Rosemont, IL 60018
(847) 823-0500 / FAX (847) 823-0520

0 75 150 300 Feet
1 inch = 150 feet

N W E S

CLIENT: *Village of Mount Prospect*	JOB#: *230205*	DSGN.: *KWB* CHKD.: *KDB*	
TITLE: *Subbasin Map - Drainage Area 7*		DATE: *6/23/2025*	**EXHIBIT 1**

Document Path: N:\MOUNTPROSPECT\230205\GIS\Exhibits\Existing Conditions Exhibits\Drainage Area 7\DrainageArea7_Subbasin_EXH.mxd

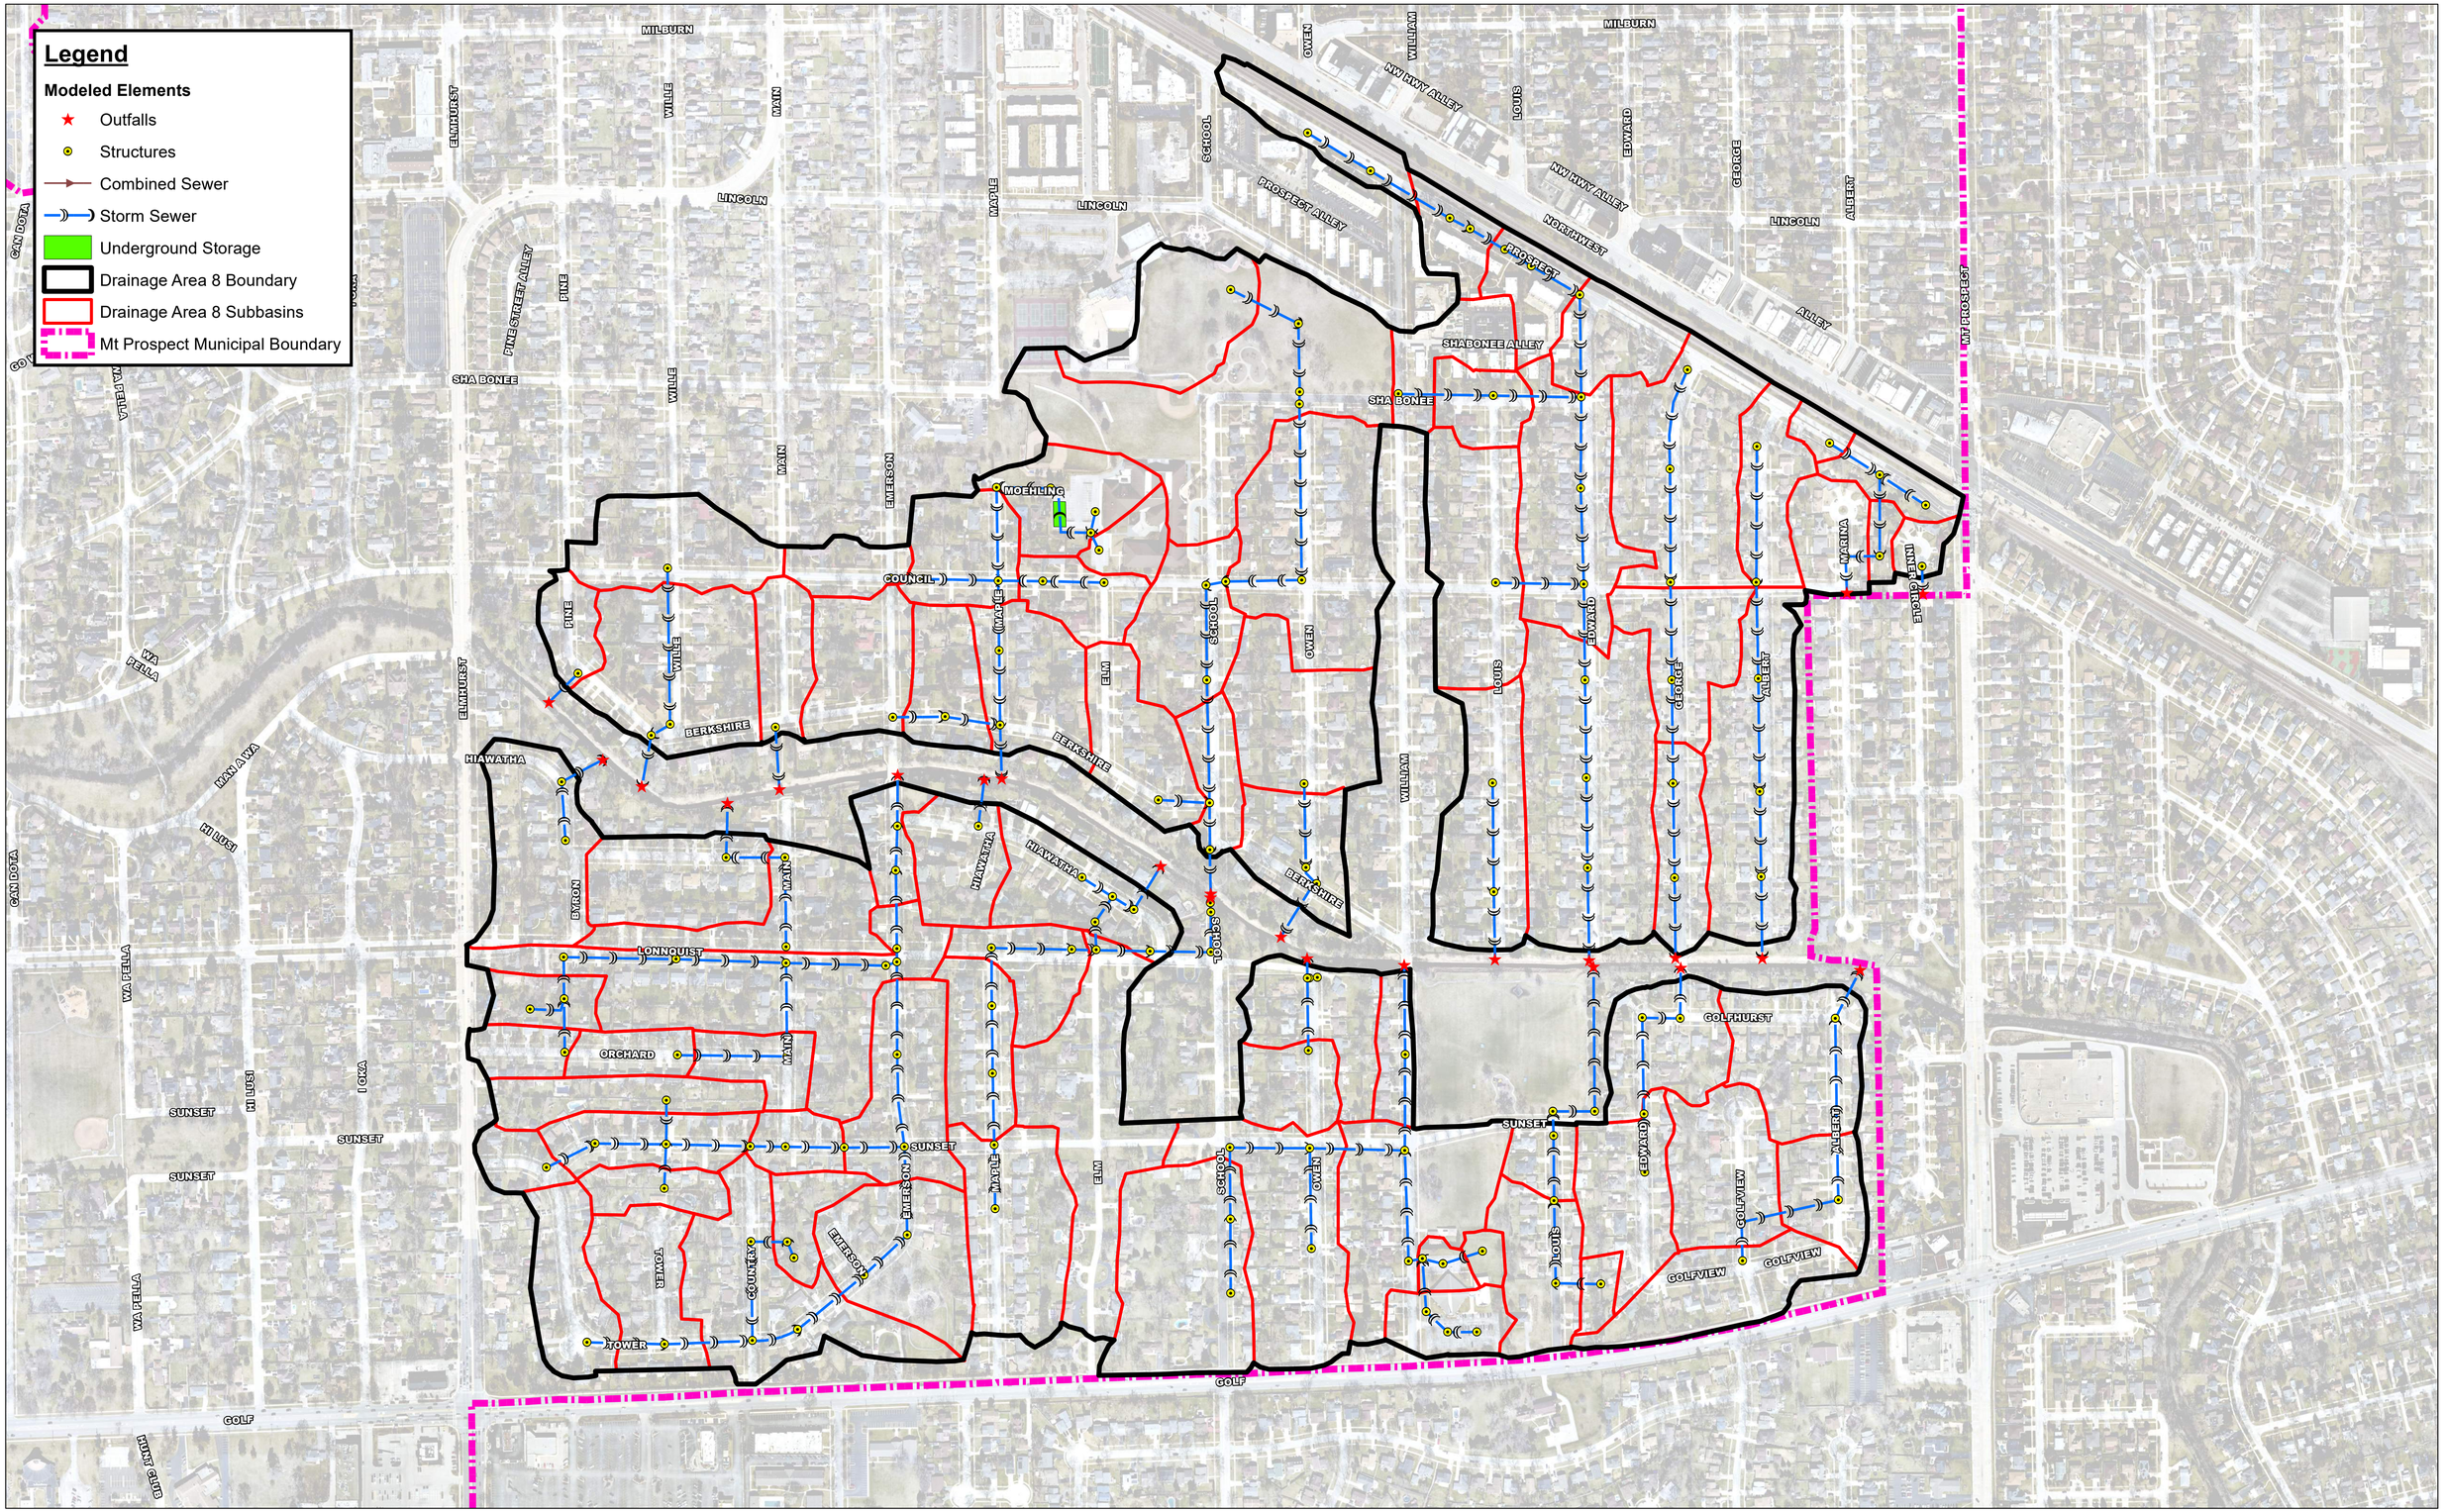

Christopher B. Burke Engineering, Ltd.
9575 West Higgins Road, Suite 600
Rosemont, IL 60018
(847) 823-0500 / FAX (847) 823-0520

0 125 250 500 Feet
1 inch = 250 feet

N W E S

CLIENT: *Village of Mount Prospect*	JOB#: *230205*	DSGN.: *KWB*	CHKD.: *KDB*	
TITLE: *Subbasin Map - Drainage Area 8*		DATE: *6/23/2025*		EXHIBIT 1

Document Path: N:\MOUNTPROSPECT\230205\GIS\Exhibits\Existing Conditions Exhibits\Drainage Area 8\DrainageArea8_Subbasin_EXH.mxd

Legend

Modeled Elements

- Outfalls
- Structures
- Combined Sewer
- Storm Sewer
- Underground Storage
- Drainage Area 9 Boundary
- Drainage Area 9 Subbasins
- Mt Prospect Municipal Boundary

Christopher B. Burke Engineering, Ltd.
9575 West Higgins Road, Suite 600
Rosemont, IL 60018
(847) 823-0500 / FAX (847) 823-0520

0 225 450 900 Feet

1 inch = 450 feet

N W E S

CLIENT: *Village of Mount Prospect*

JOB#: *230205*


DSGN.: *KWB* CHKD.: *KDB*

TITLE: *Subbasin Map - Drainage Area 9*

DATE: *10/30/2025*

EXHIBIT 1

Document Path: N:\MOUNTPROSPECT\230205\GIS\Exhibits\Existing Conditions Exhibits\Drainage Area 9\DrainageArea9_Subbasin_EXH.mxd

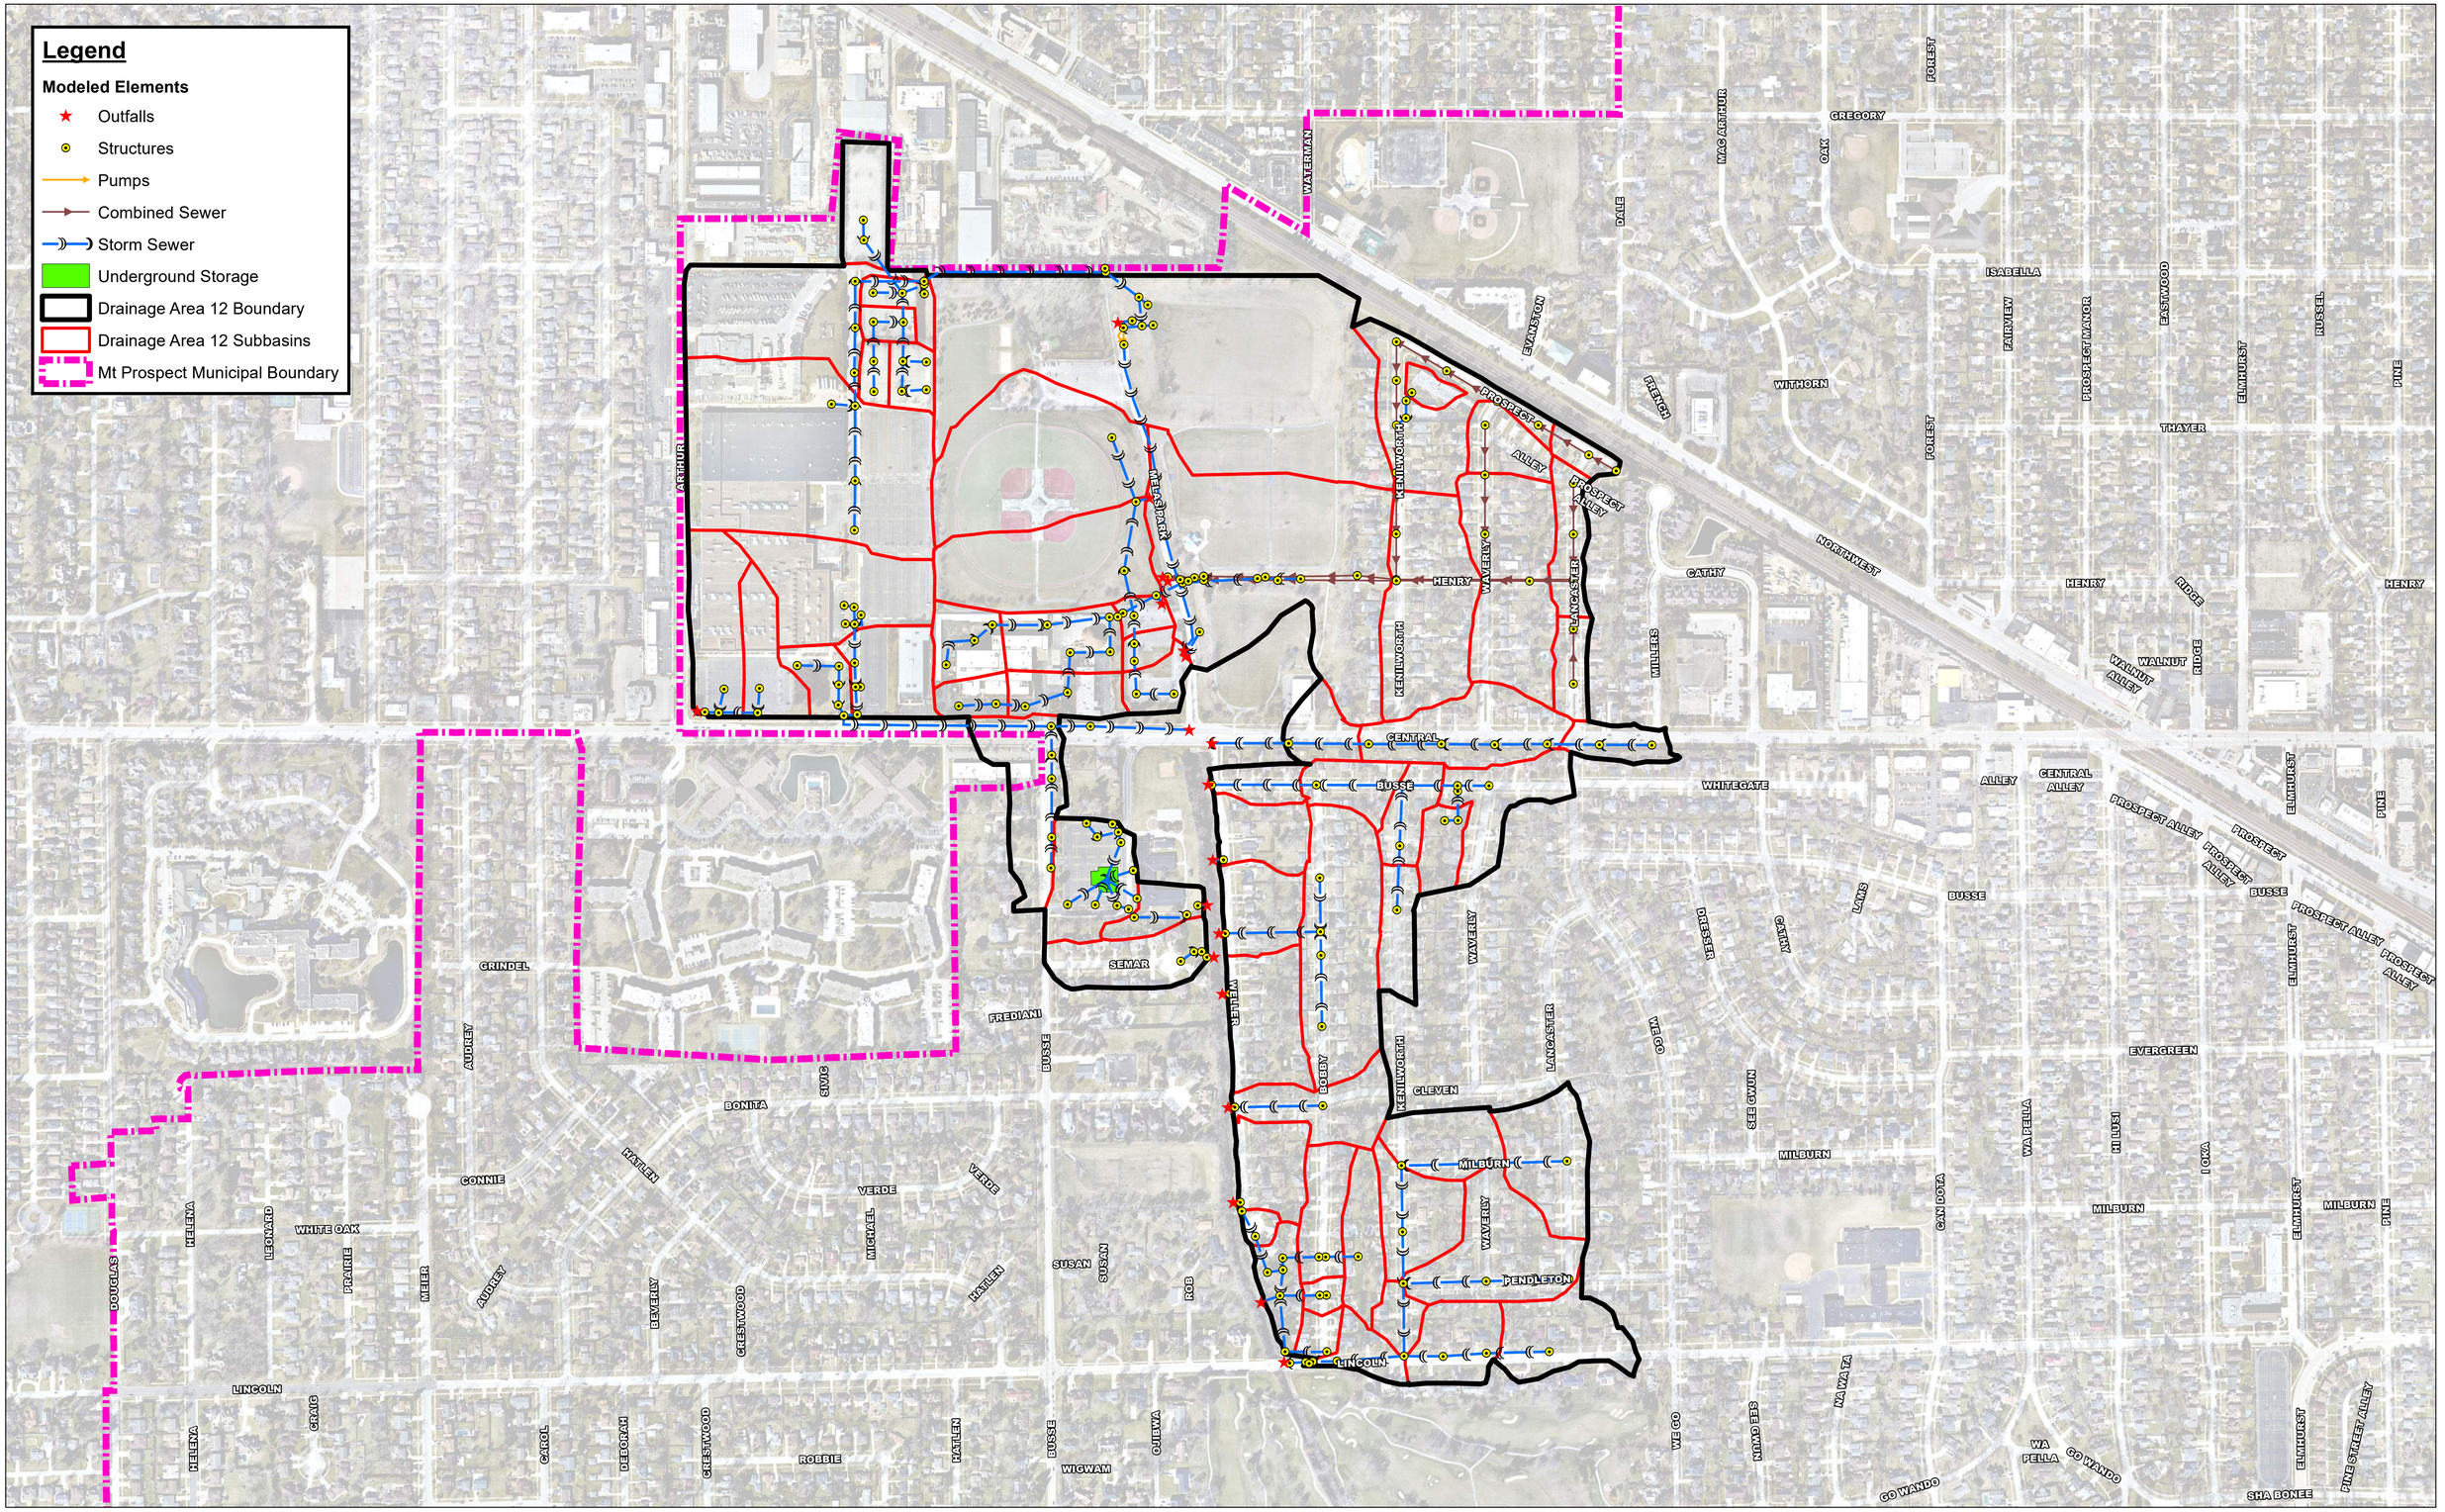


Christopher B. Burke Engineering, Ltd.
9575 West Higgins Road, Suite 600
Rosemont, IL 60018
(847) 823-0500 / FAX (847) 823-0520

0 150 300 600 Feet
1 inch = 300 feet

N W E S

CLIENT: *Village of Mount Prospect*	JOB#: *230205*	DSGN.: *KWB*	CHKD.: *KDB*
TITLE: *Subbasin Map - Drainage Area 12*		DATE: *10/30/2025*	**EXHIBIT 1**

Document Path: N:\MOUNTPROSPECT\230205\GIS\Exhibits\Existing Conditions Exhibits\Drainage Area 12\DrainageArea12_Subbasin_EXH.mxd

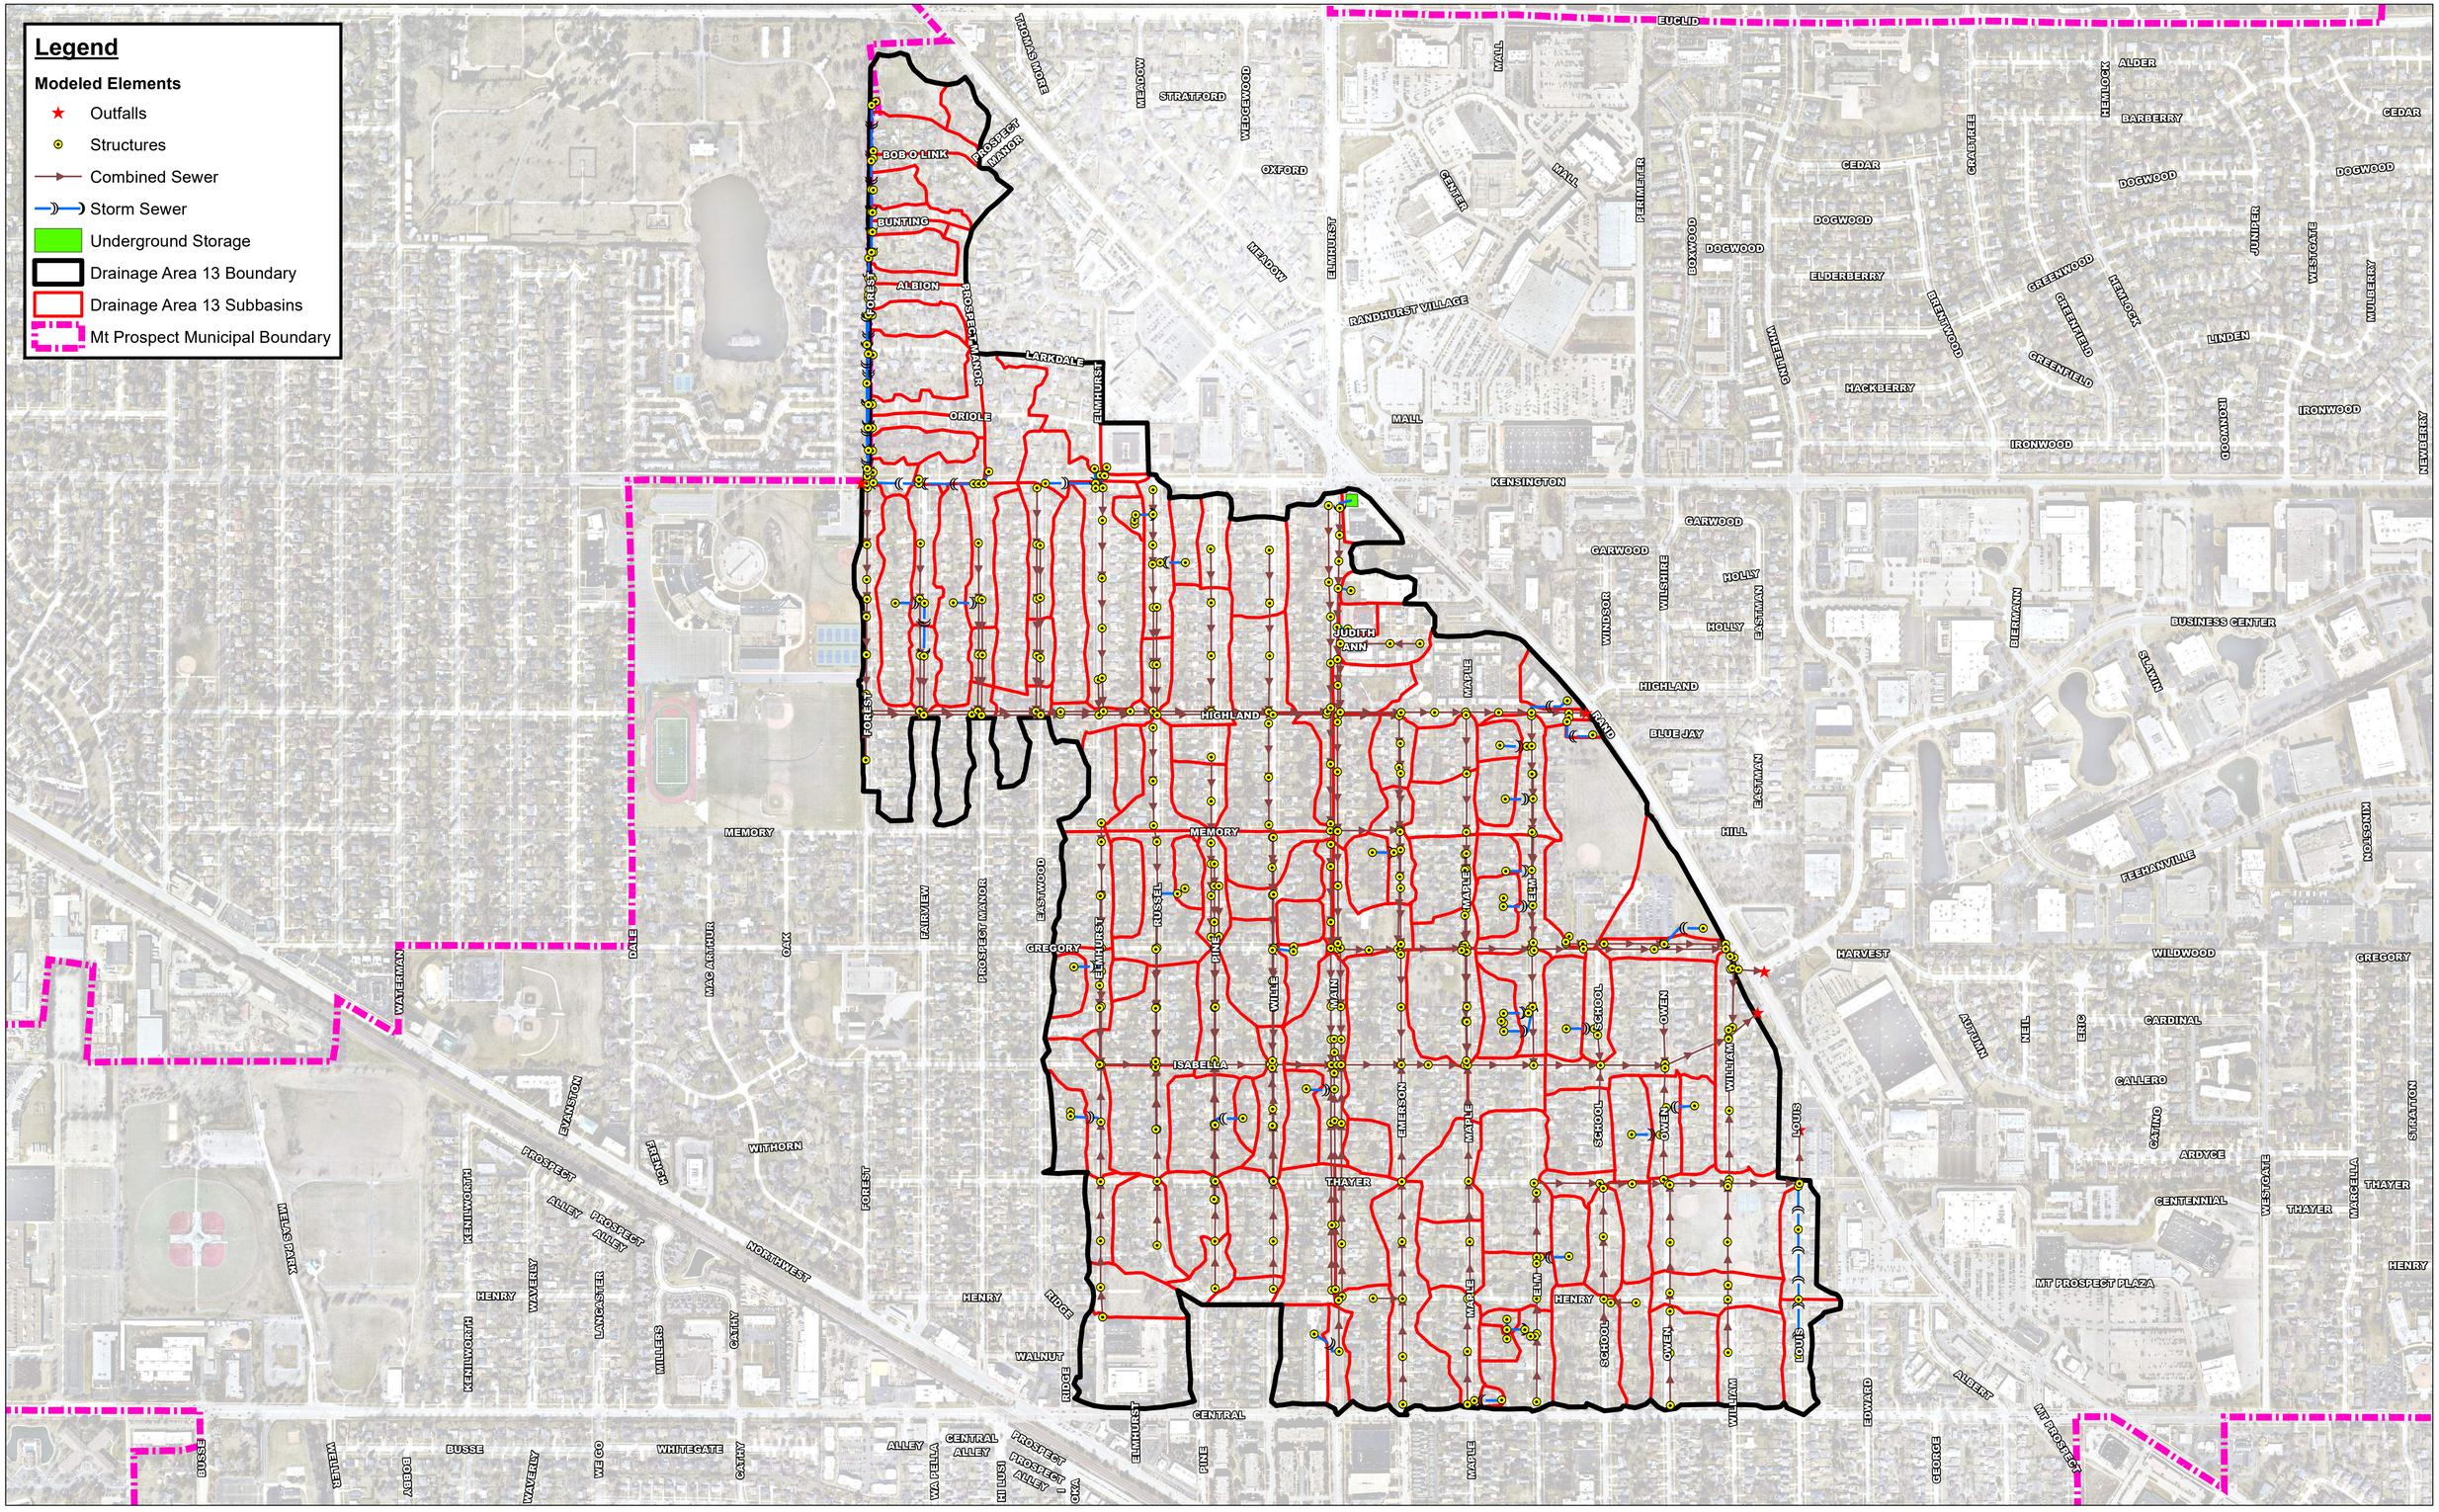


Christopher B. Burke Engineering, Ltd.
9575 West Higgins Road, Suite 600
Rosemont, IL 60018
(847) 823-0500 / FAX (847) 823-0520

0 200 400 800 Feet
1 inch = 400 feet

N W E S

CLIENT: *Village of Mount Prospect*	JOB#: *230205*	DSGN.: *KWB*	CHKD.: *KDB*	
TITLE: *Subbasin Map - Drainage Area 13*		DATE: *10/30/2025*		EXHIBIT 1

Document Path: N:\MOUNTPROSPECT\230205\GIS\Exhibits\Existing Conditions Exhibits\Drainage Area 13\DrainageArea13_Subbasin_EXH.mxd

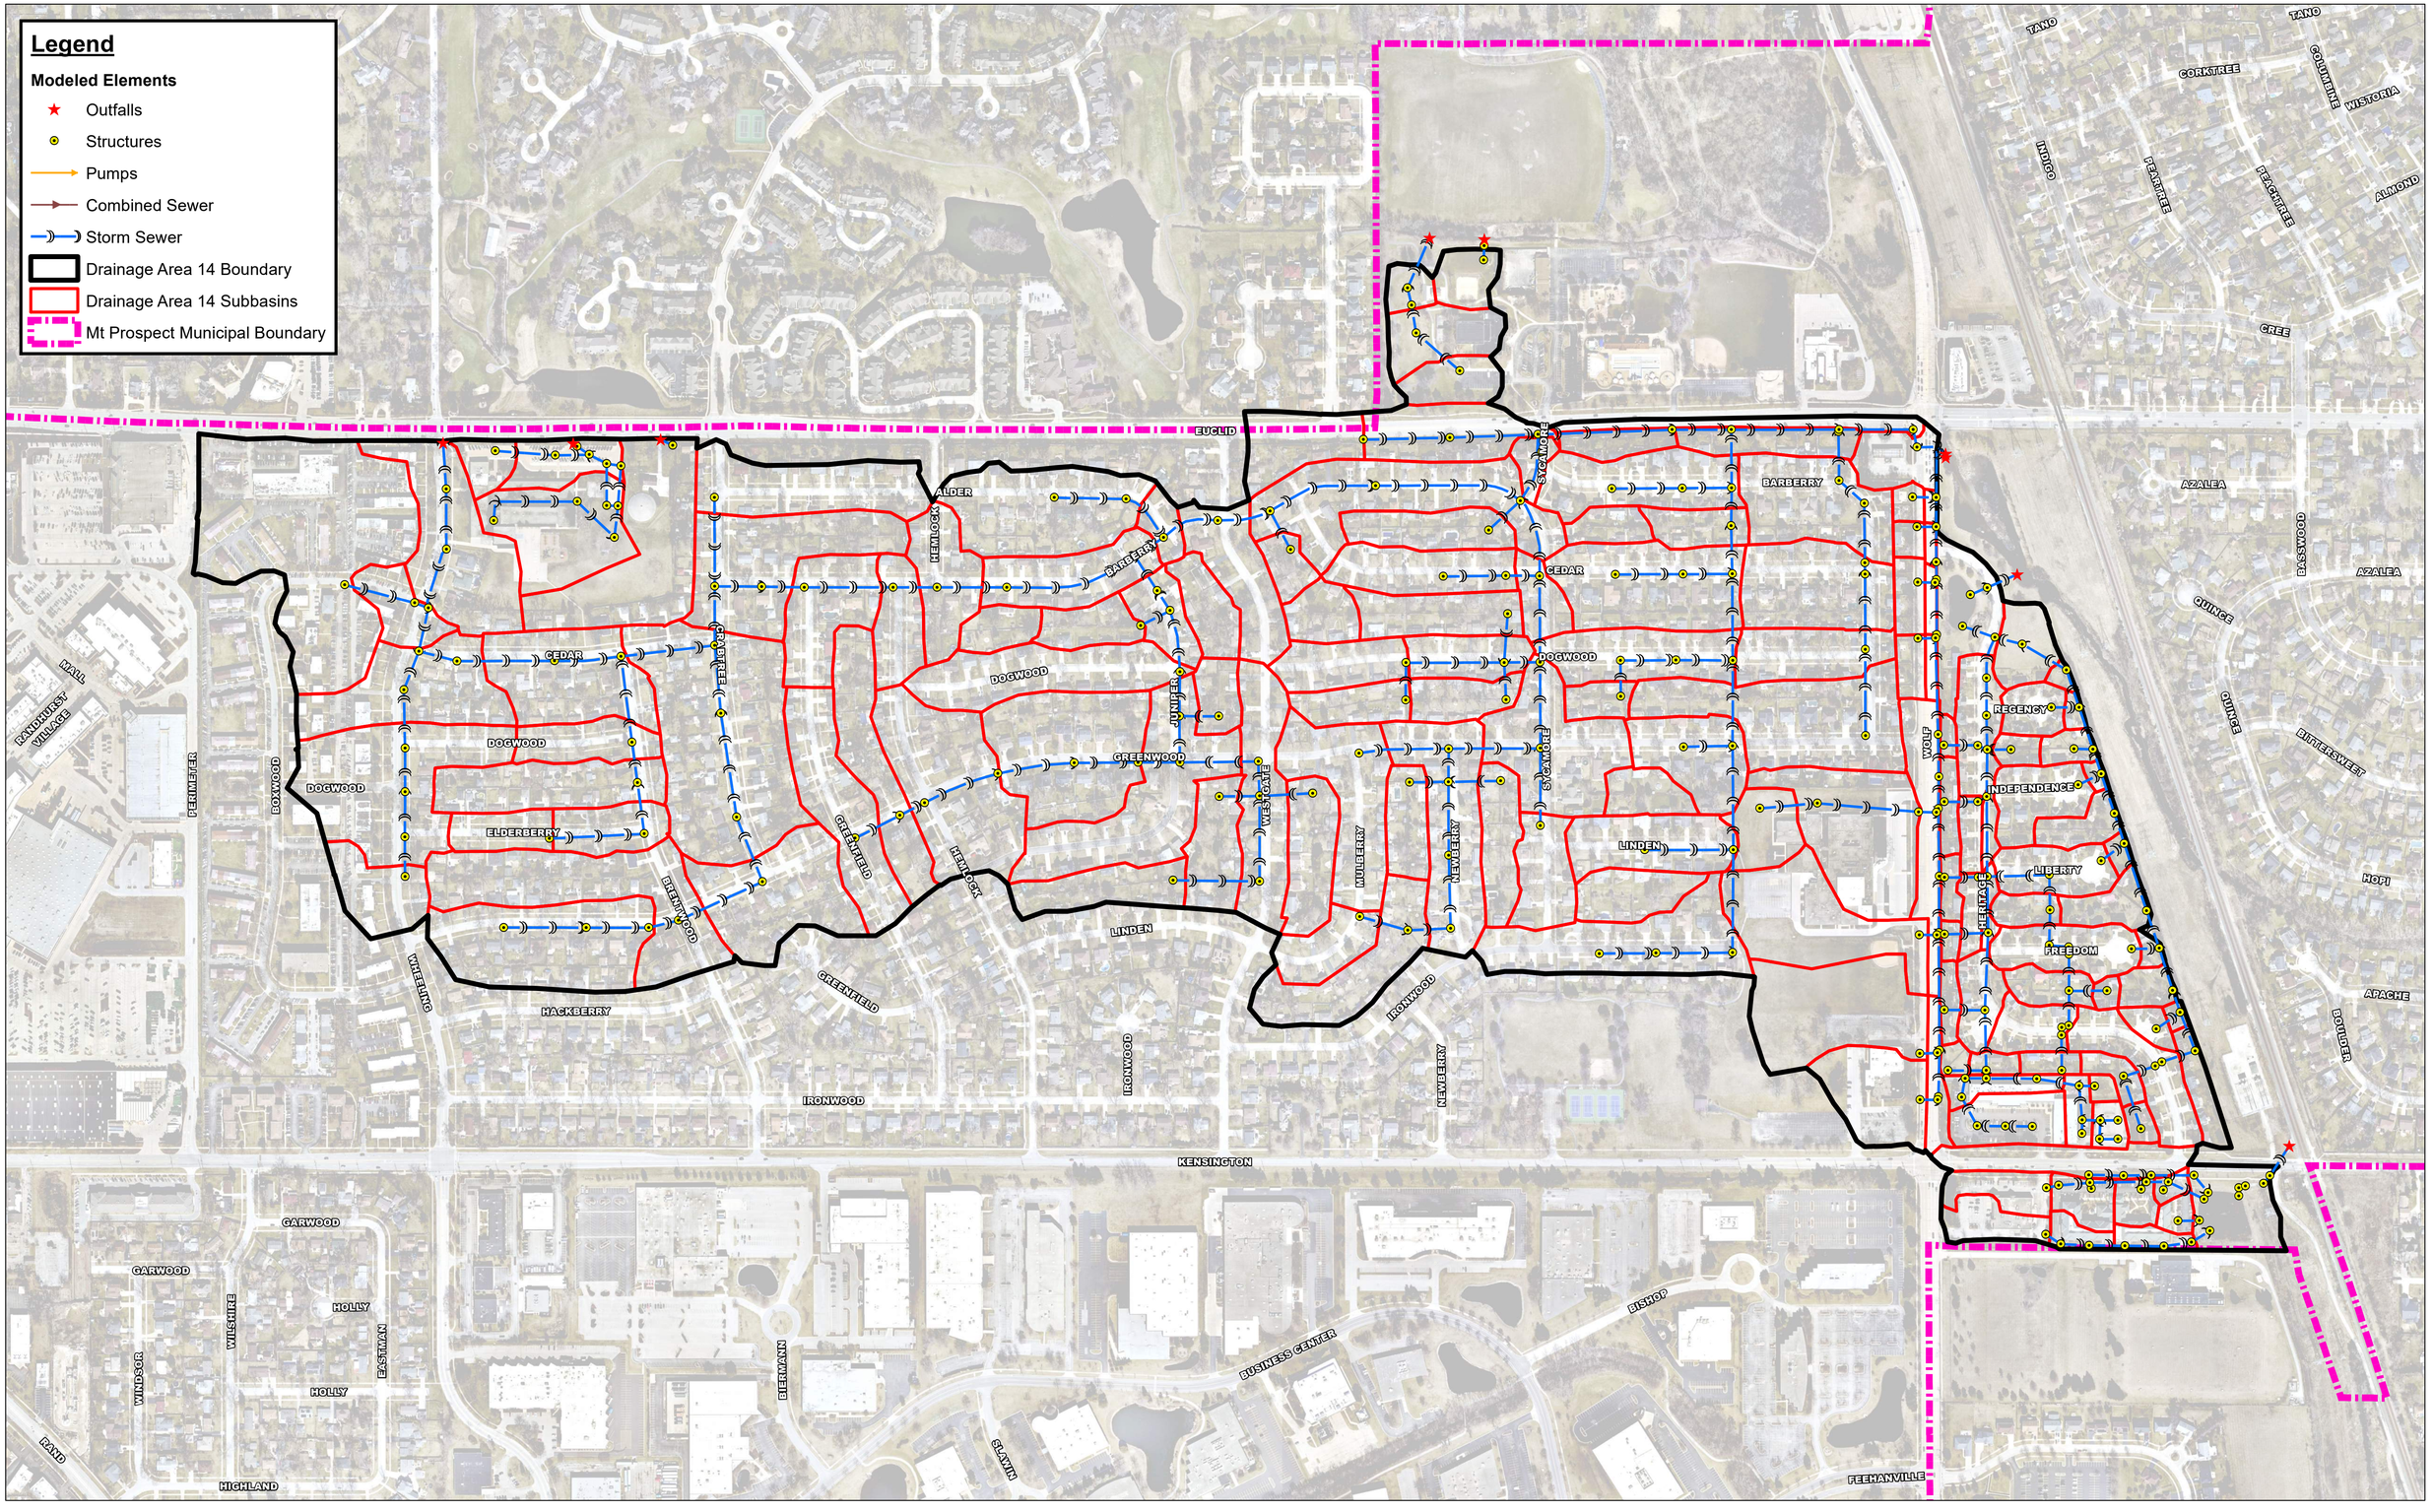


Christopher B. Burke Engineering, Ltd.
9575 West Higgins Road, Suite 600
Rosemont, IL 60018
(847) 823-0500 / FAX (847) 823-0520

0 125 250 500 Feet
1 inch = 250 feet

N W E S

CLIENT: *Village of Mount Prospect*	JOB# *230205*	DSGN. *KWB* / CHKD. *KDB*	
TITLE: *Subbasin Map - Drainage Area 14*		DATE *6/25/2025*	**EXHIBIT 1**

Document Path: N:\MOUNTPROSPECT\230205\GIS\Exhibits\Existing Conditions Exhibits\Drainage Area 14\DrainageArea14_Subbasin_EXH.mxd

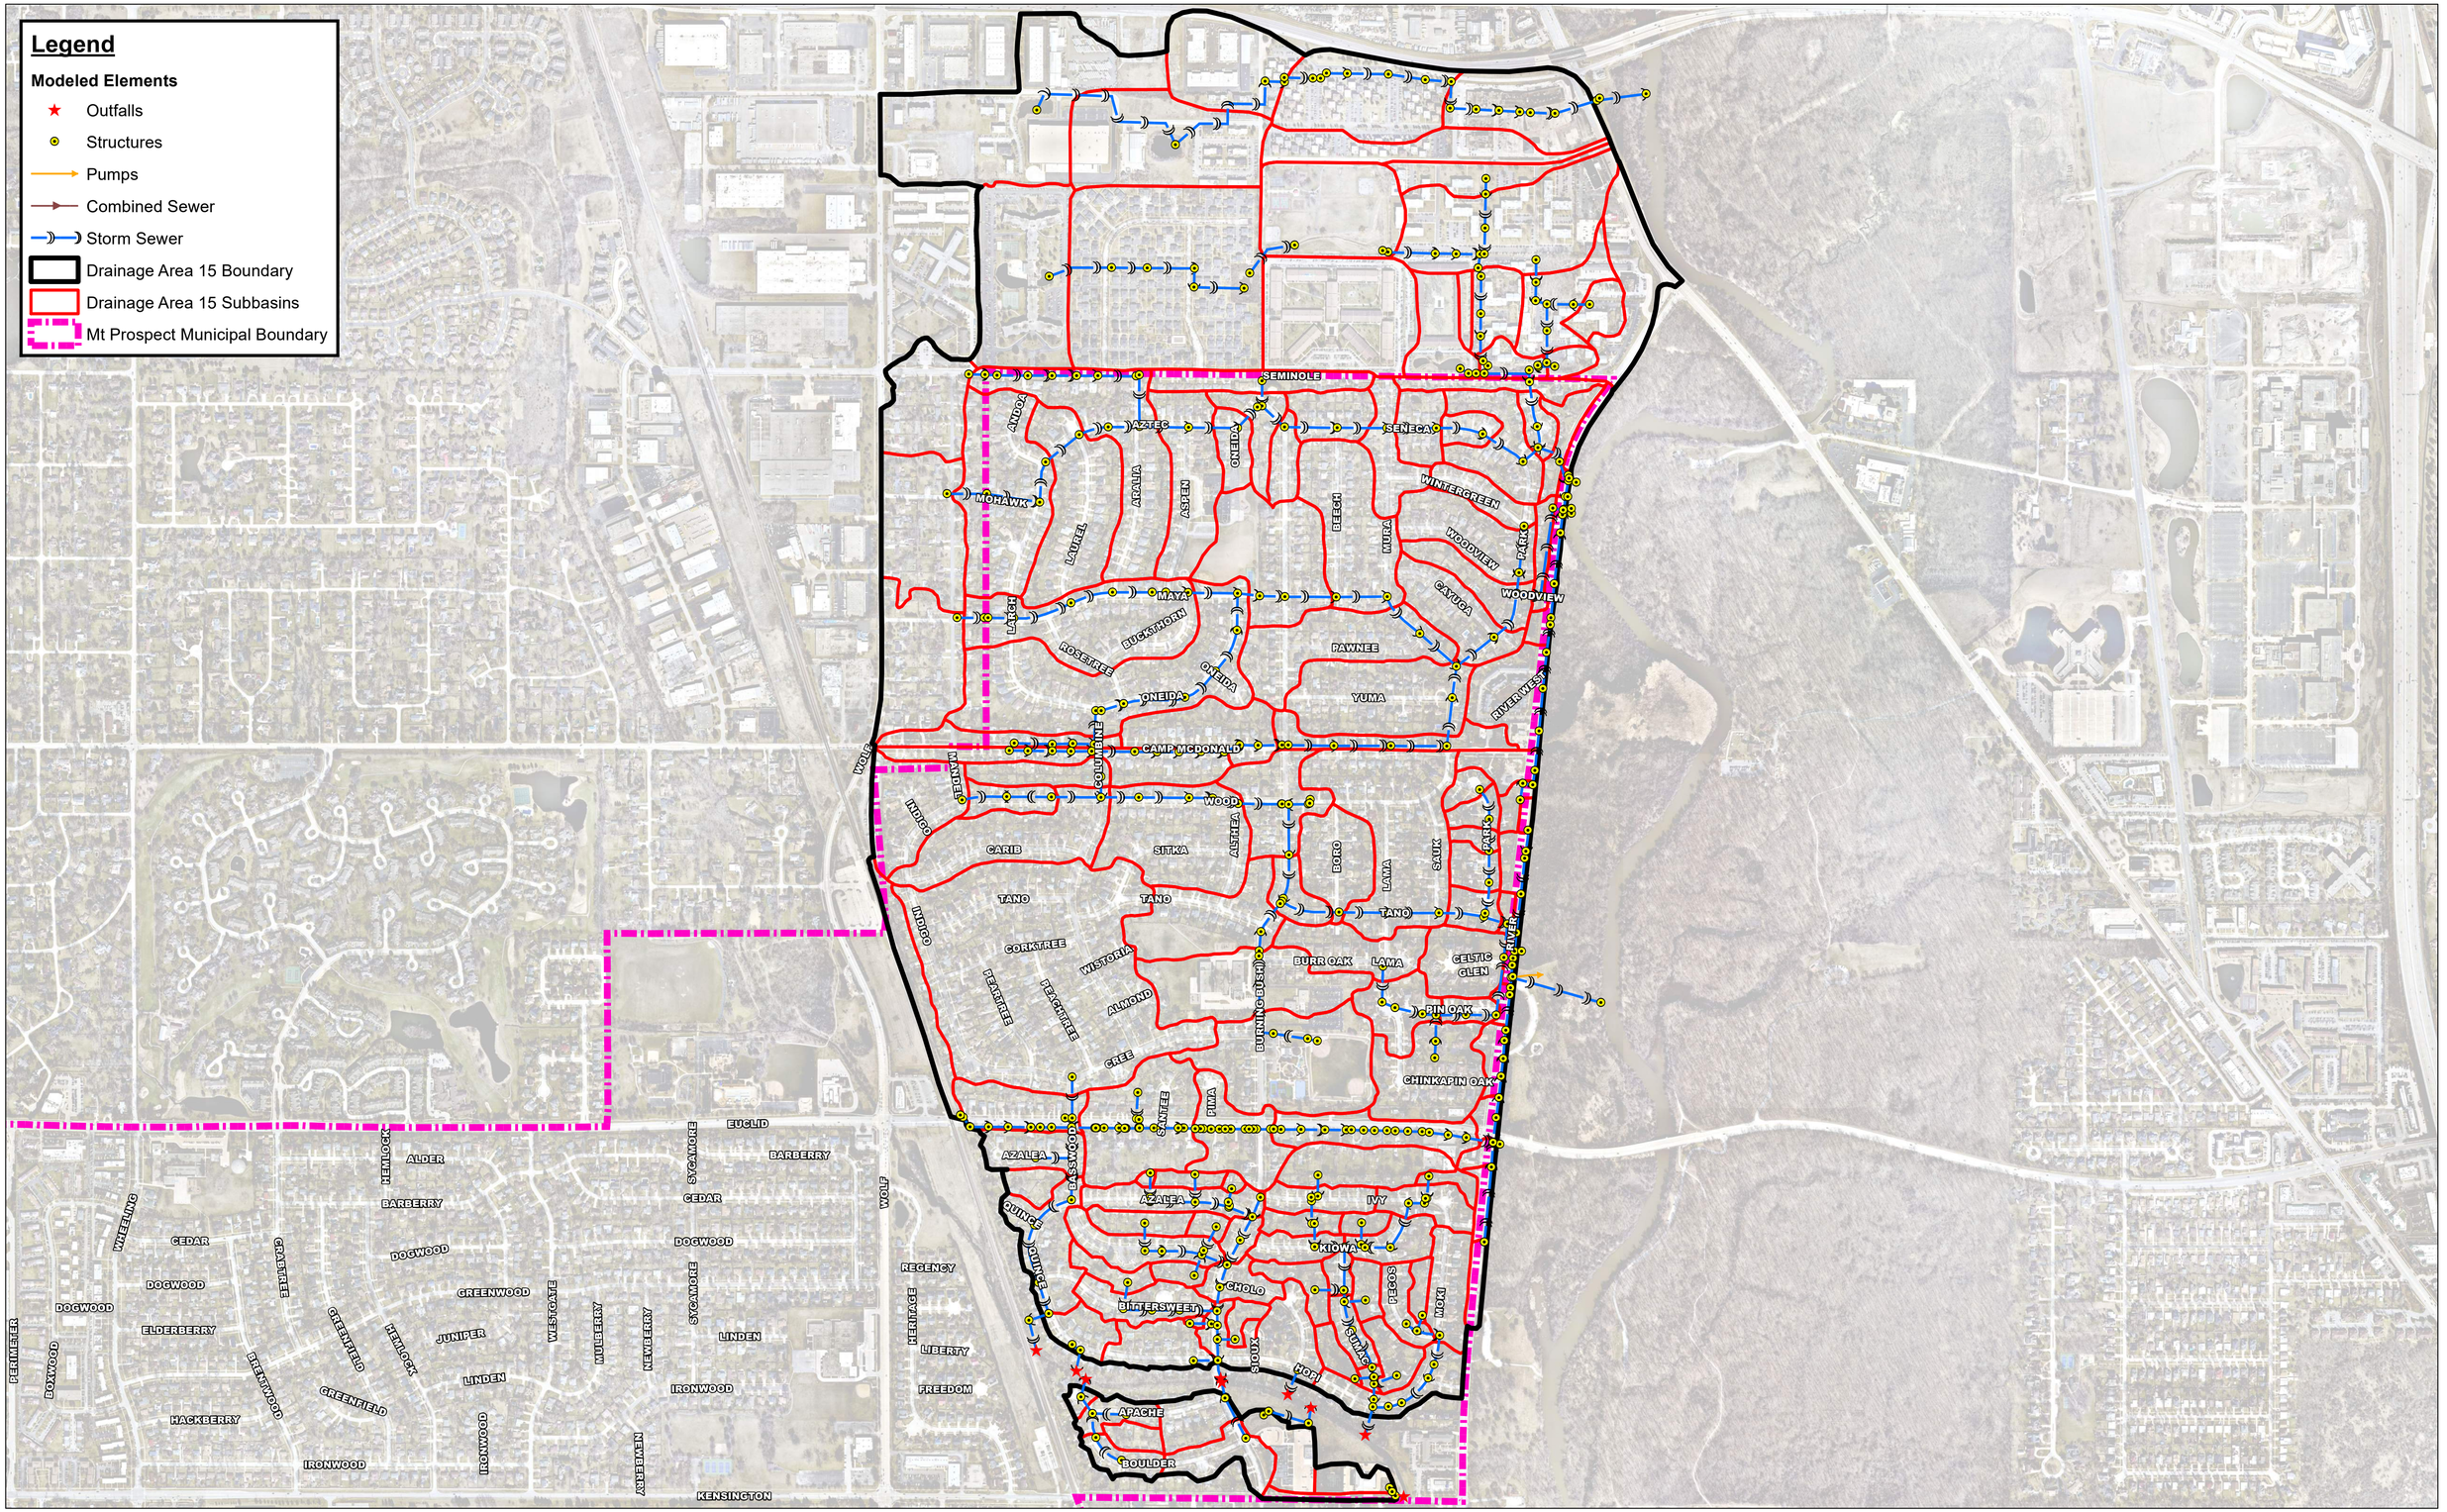


Christopher B. Burke Engineering, Ltd.
9575 West Higgins Road, Suite 600
Rosemont, IL 60018
(847) 823-0500 / FAX (847) 823-0520

0 250 500 1,000 Feet
1 inch = 500 feet

N W E S

CLIENT: *Village of Mount Prospect*	JOB#: *230205*	DSGN.: *KWB* / CHKD.: *KDB*	
TITLE: *Subbasin Map - Drainage Area 15*		DATE: *6/25/2025*	**EXHIBIT 1**

Document Path: N:\MOUNTPROSPECT\230205\GIS\Exhibits\Existing Conditions Exhibits\Drainage Area 15\DrainageArea15_Subbasin_EXH.mxd

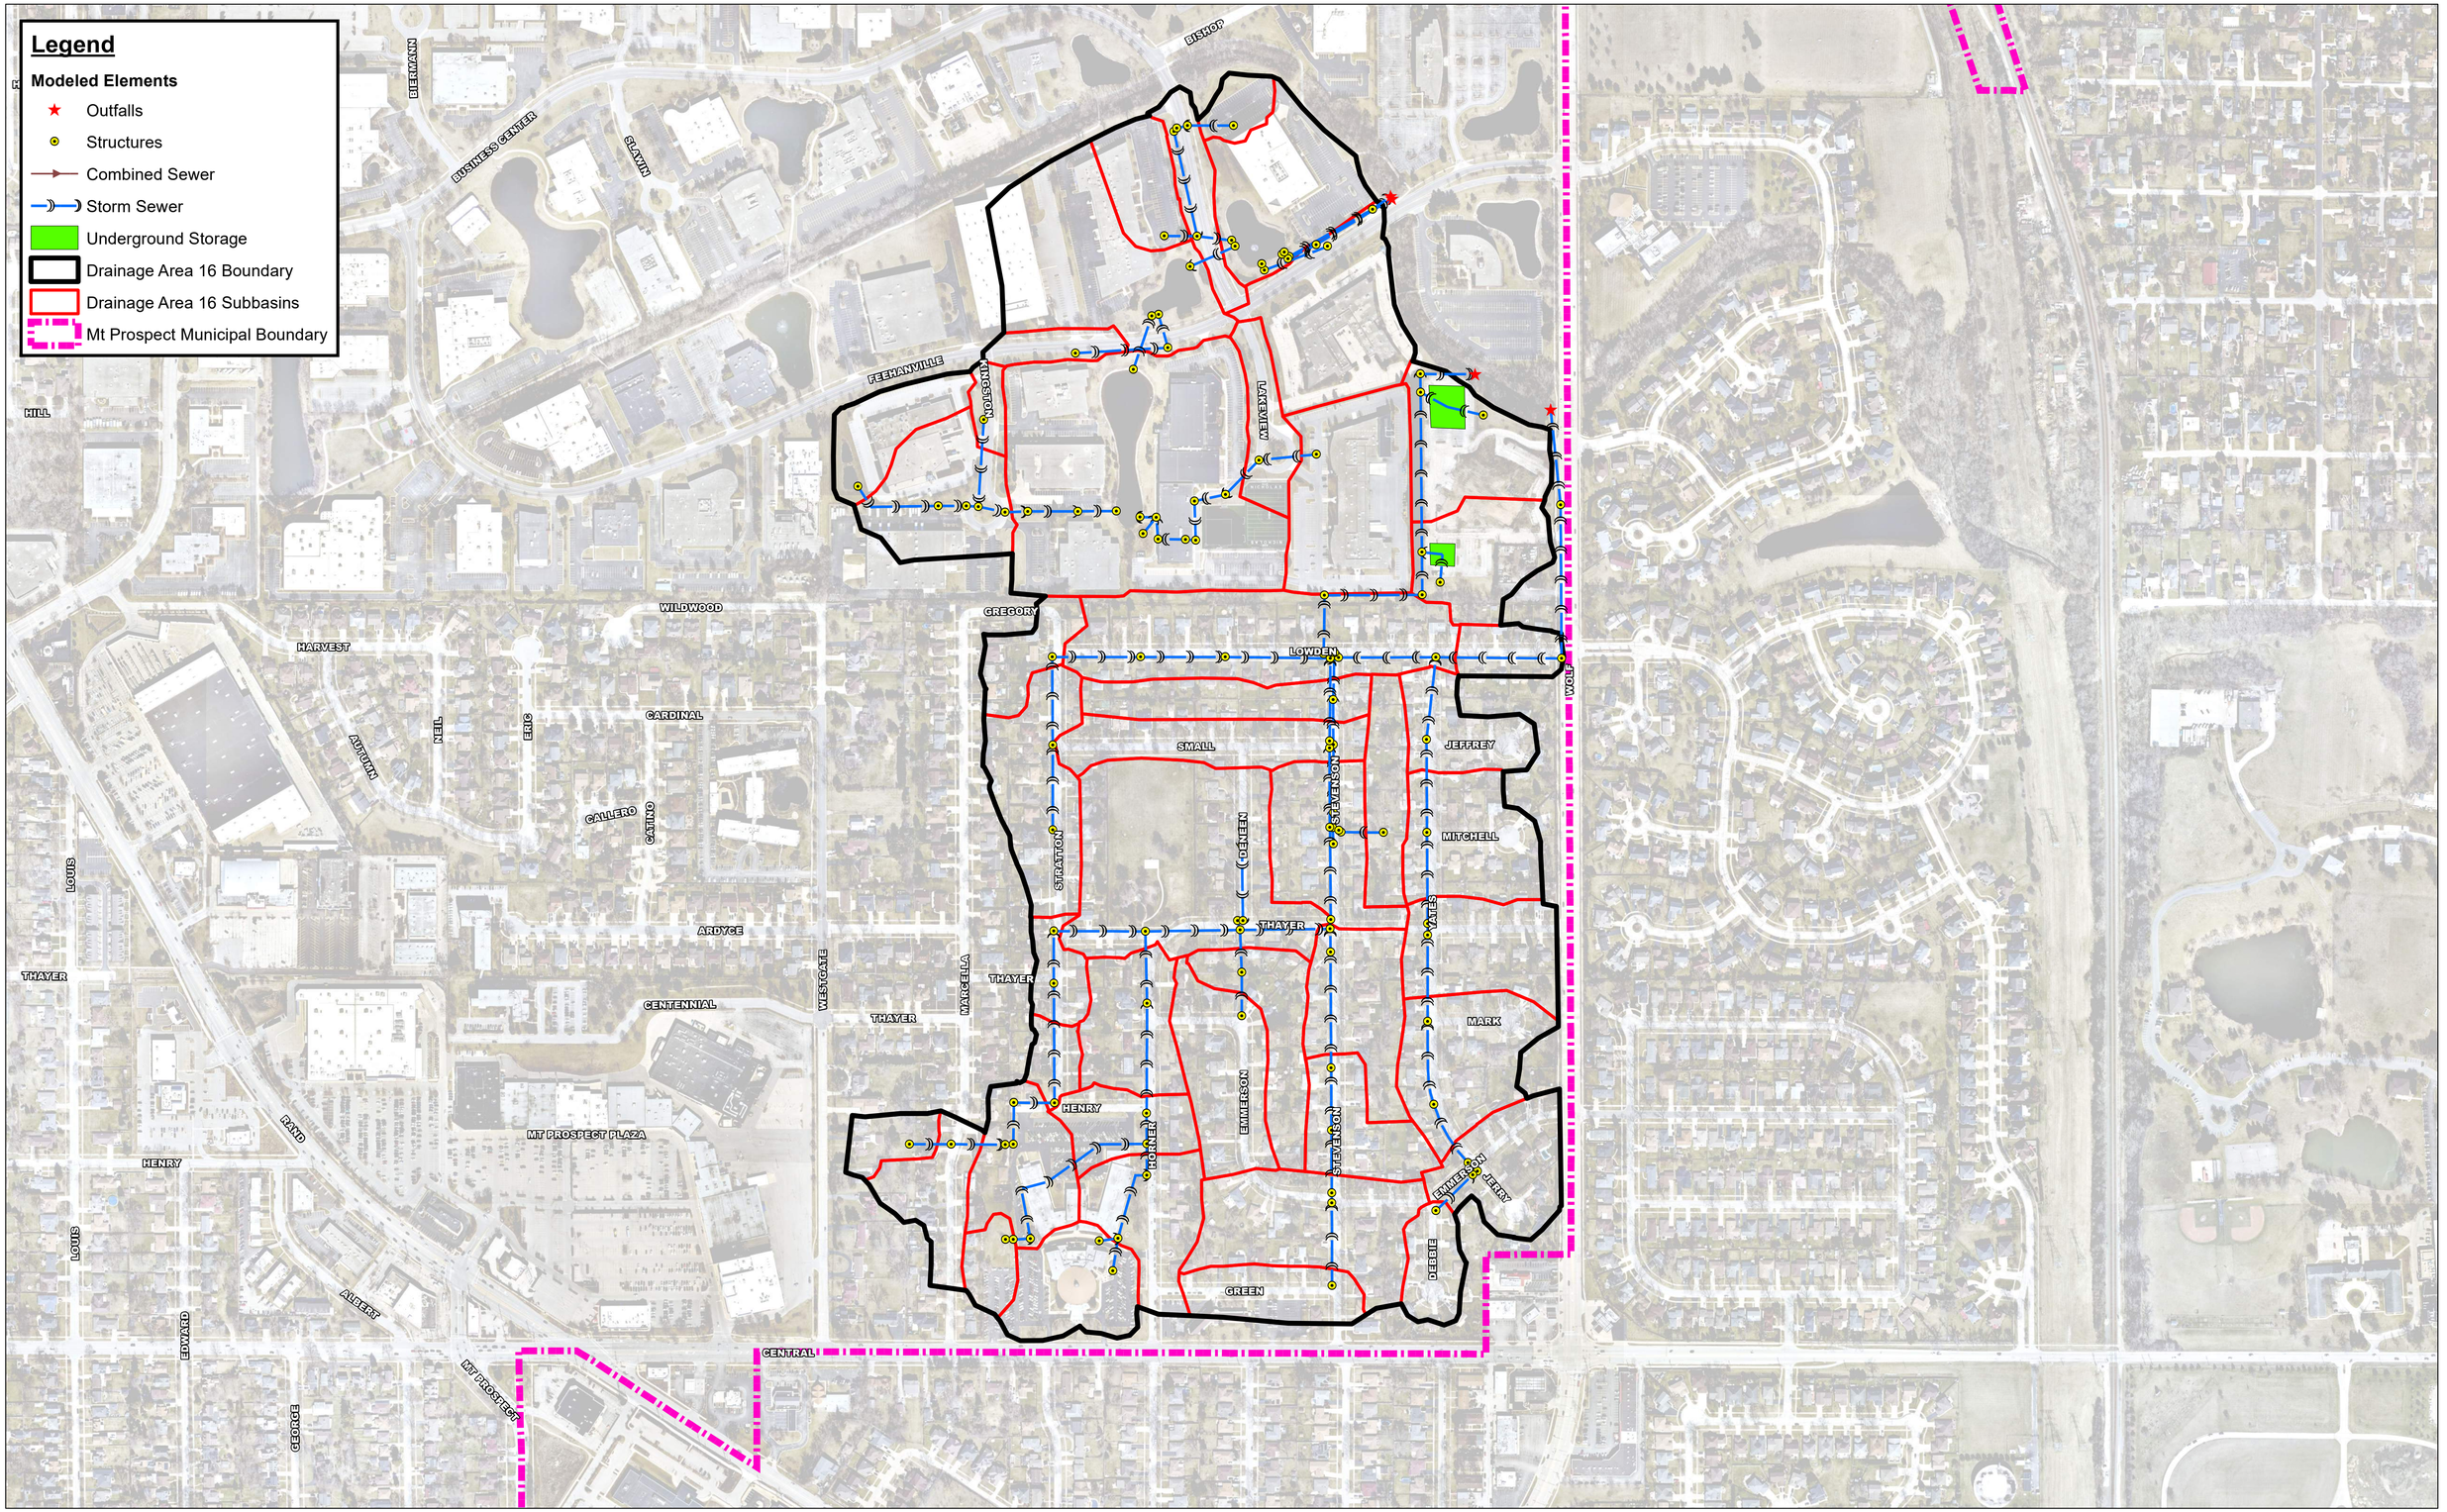


Christopher B. Burke Engineering, Ltd.
9575 West Higgins Road, Suite 600
Rosemont, IL 60018
(847) 823-0500 / FAX (847) 823-0520

0 125 250 500 Feet
1 inch = 250 feet

N W E S

CLIENT: *Village of Mount Prospect*	JOB#: *230205*	DSGN.: *KWB*	CHKD.: *KDB*	
TITLE: *Subbasin Map - Drainage Area 16*		DATE: *6/24/2025*		EXHIBIT 1

Document Path: N:\MOUNTPROSPECT\230205\GIS\Exhibits\Existing Conditions Exhibits\Drainage Area 16\DrainageArea16_Subbasin_EXH.mxd

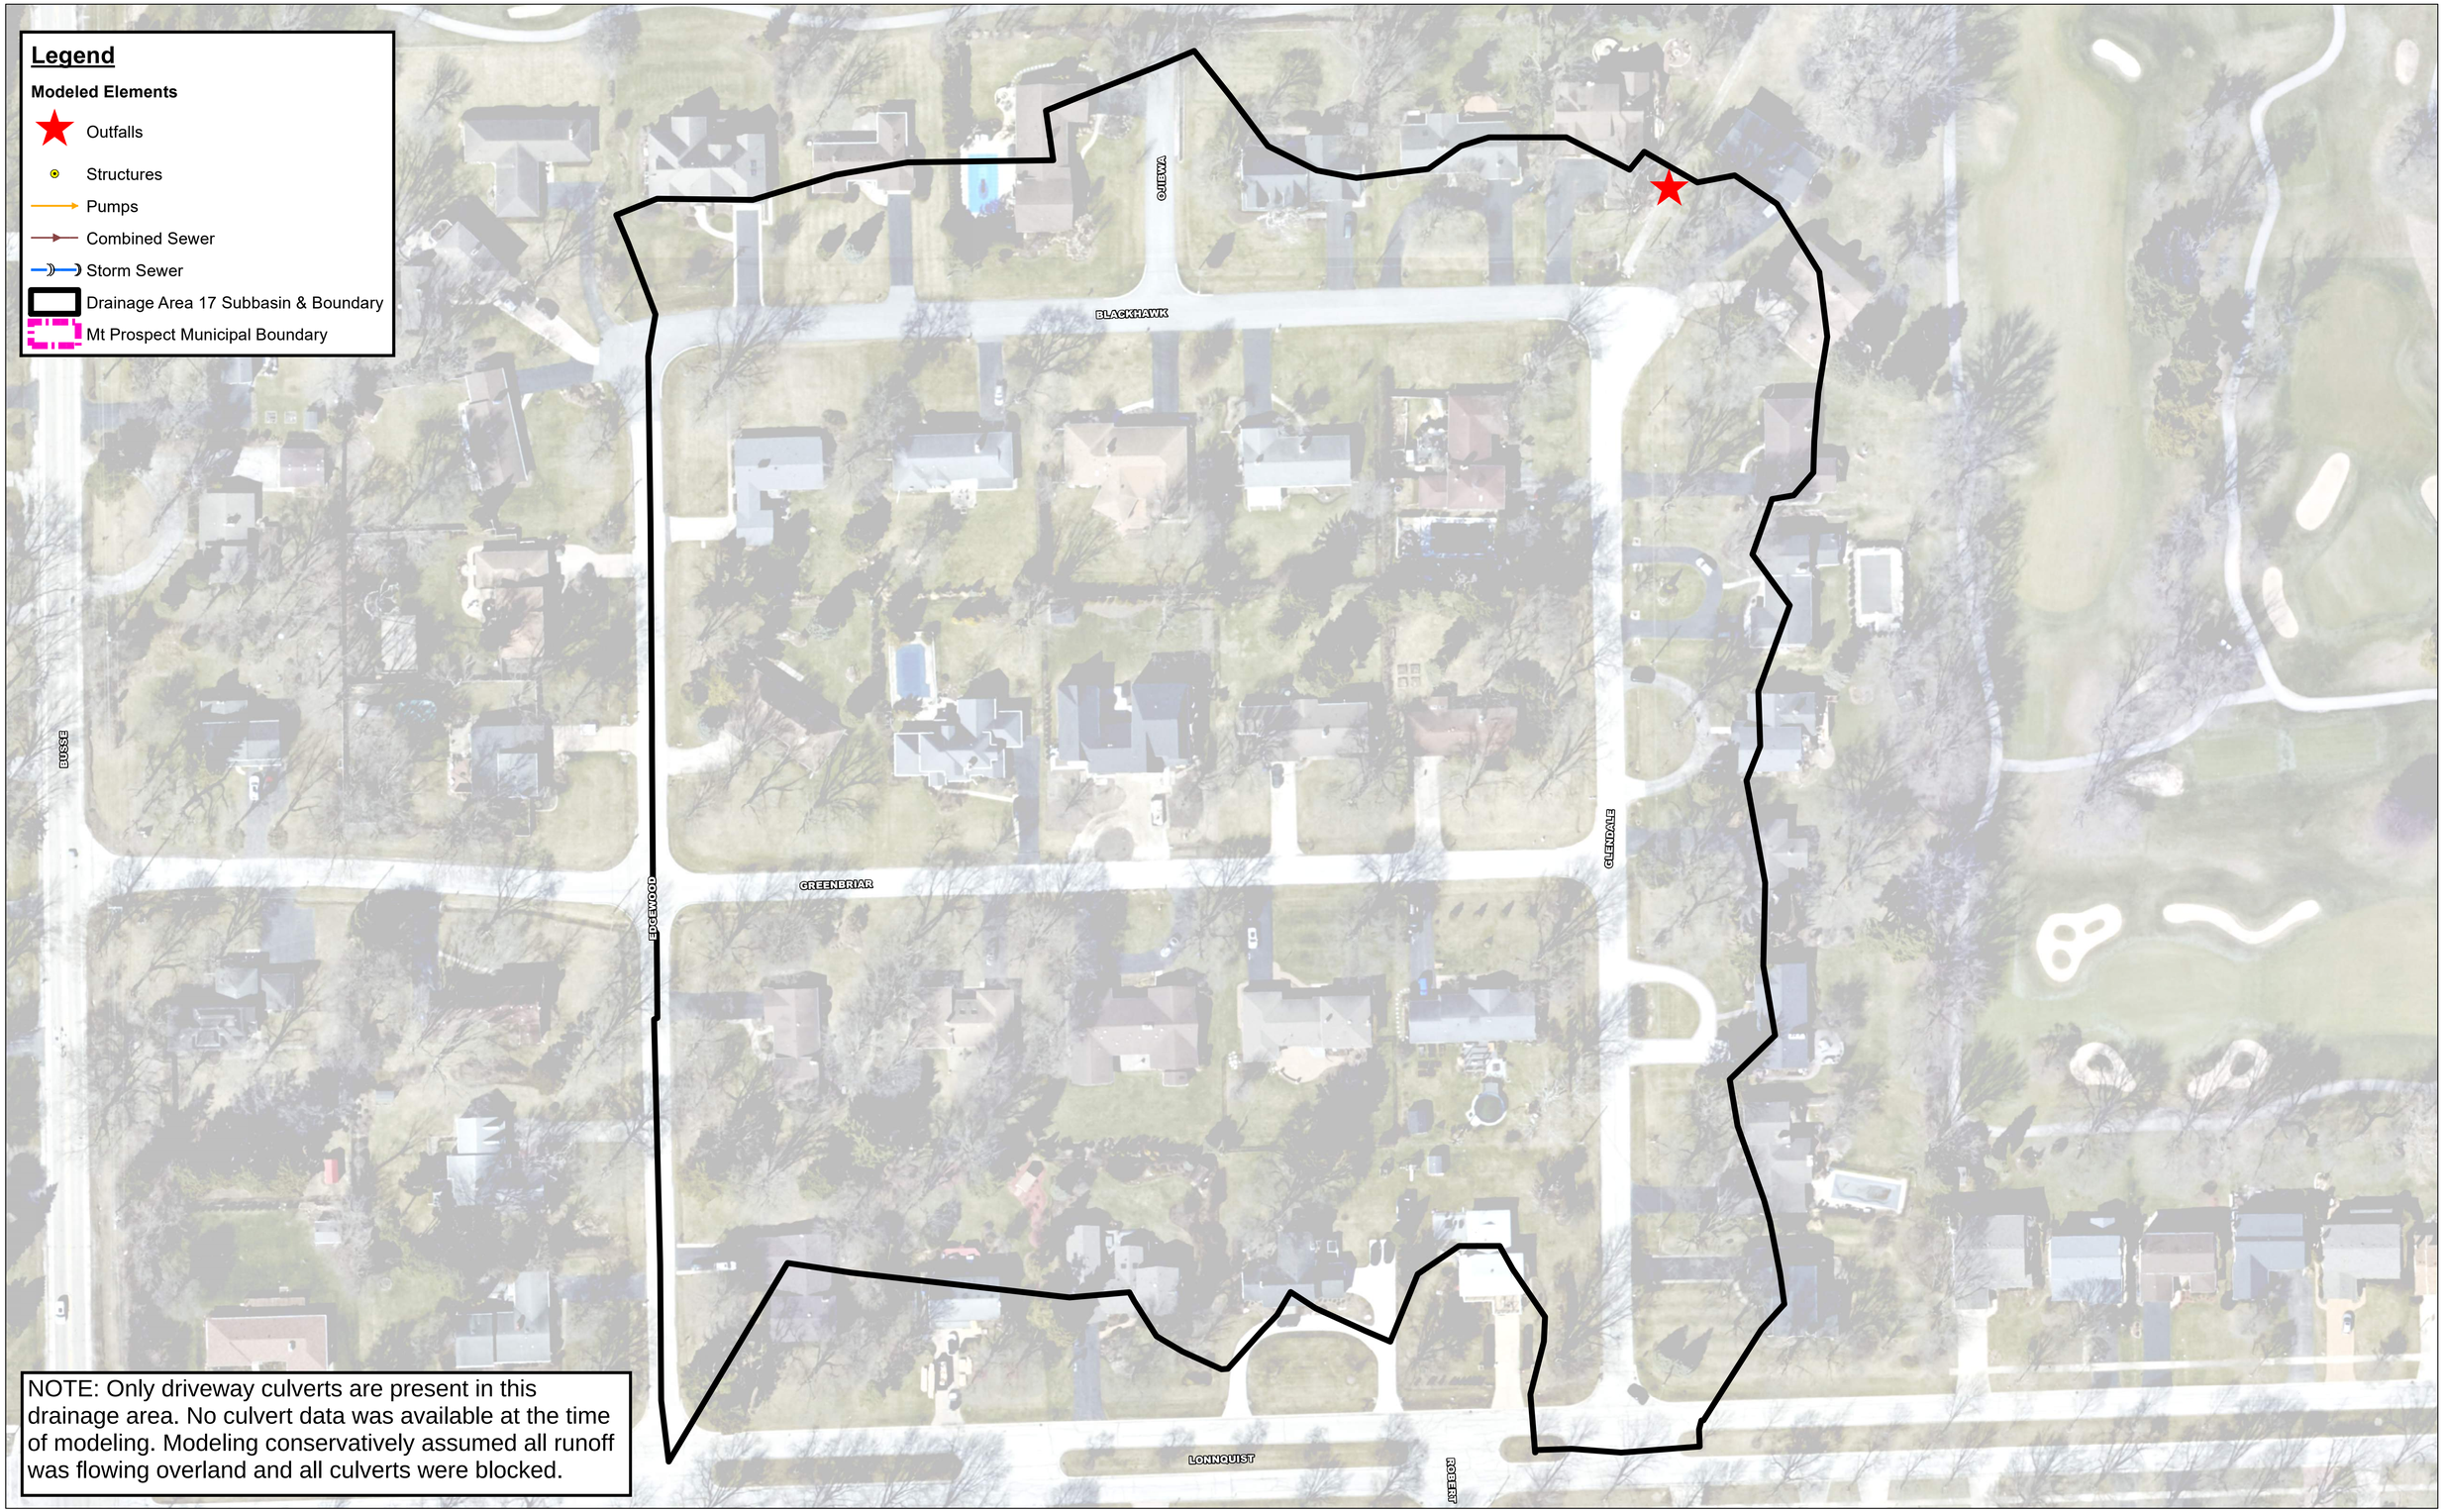

Christopher B. Burke Engineering, Ltd.
9575 West Higgins Road, Suite 600
Rosemont, IL 60018
(847) 823-0500 / FAX (847) 823-0520

0 25 50 100 Feet
1 inch = 50 feet

N W E S

CLIENT: *Village of Mount Prospect*	JOB#: *230205*	DSGN.: *KWB*	CHKD.: *KDB*	
TITLE: *Subbasin Map - Drainage Area 17*		DATE: *8/14/2025*		EXHIBIT 1

Document Path: N:\MOUNTPROSPECT\230205\GIS\Exhibits\Existing Conditions Exhibits\Drainage Area 17\DrainageArea17_Subbasin_EXH.mxd

Legend

Modeled Elements

- Outfalls
- Structures
- Combined Sewer
- Storm Sewer
- Underground Storage
- Drainage Area 18 Boundary
- Drainage Area 18 Subbasins
- Mt Prospect Municipal Boundary

CAMP MCDONALD
RAND
WOLFENBUTTEL
PLUM
ORANGE
TULIP
GLOVE
ARTHUR
PERSIMMON
NUTMEG
SCHOENBECK
CHELSEA
CHESTER
WINDSOR
HANOVER
PICCADILLY
BRIGHTON
TRACKERY
COVENTRY
BRIDGEFORT
RALEIGH
MANSHIRE
ELMHURST
EUCLID
WIMBOLTON
THOMASBORO
MEADOW
STRATFORD
WEDGEWOOD
OXFORD
HEATHROW
MALL
PENNLEFER
BOXWOOD
DOGWOOD
SANDHURST VILLAGE
PROSPECT MANOR
BUNTING
ROD O LINK
ALBION
FOREST
LARKDALE
ELMHURST
ORIOLE


0 125 250 500 Feet
1 inch = 250 feet

N W E S

Christopher B. Burke Engineering, Ltd.
9575 West Higgins Road, Suite 600
Rosemont, IL 60018
(847) 823-0500 / FAX (847) 823-0520

CLIENT: *Village of Mount Prospect*	JOB# *230205*	DSGN. *KWB*	CHKD. *KDB*	
TITLE: *Subbasin Map - Drainage Area 18*		DATE *6/24/2025*		**EXHIBIT 1**

Document Path: N:\MOUNTPROSPECT\230205\GIS\Exhibits\Existing Conditions Exhibits\Drainage Area 18\DrainageArea16_Subbasin_EXH.mxd

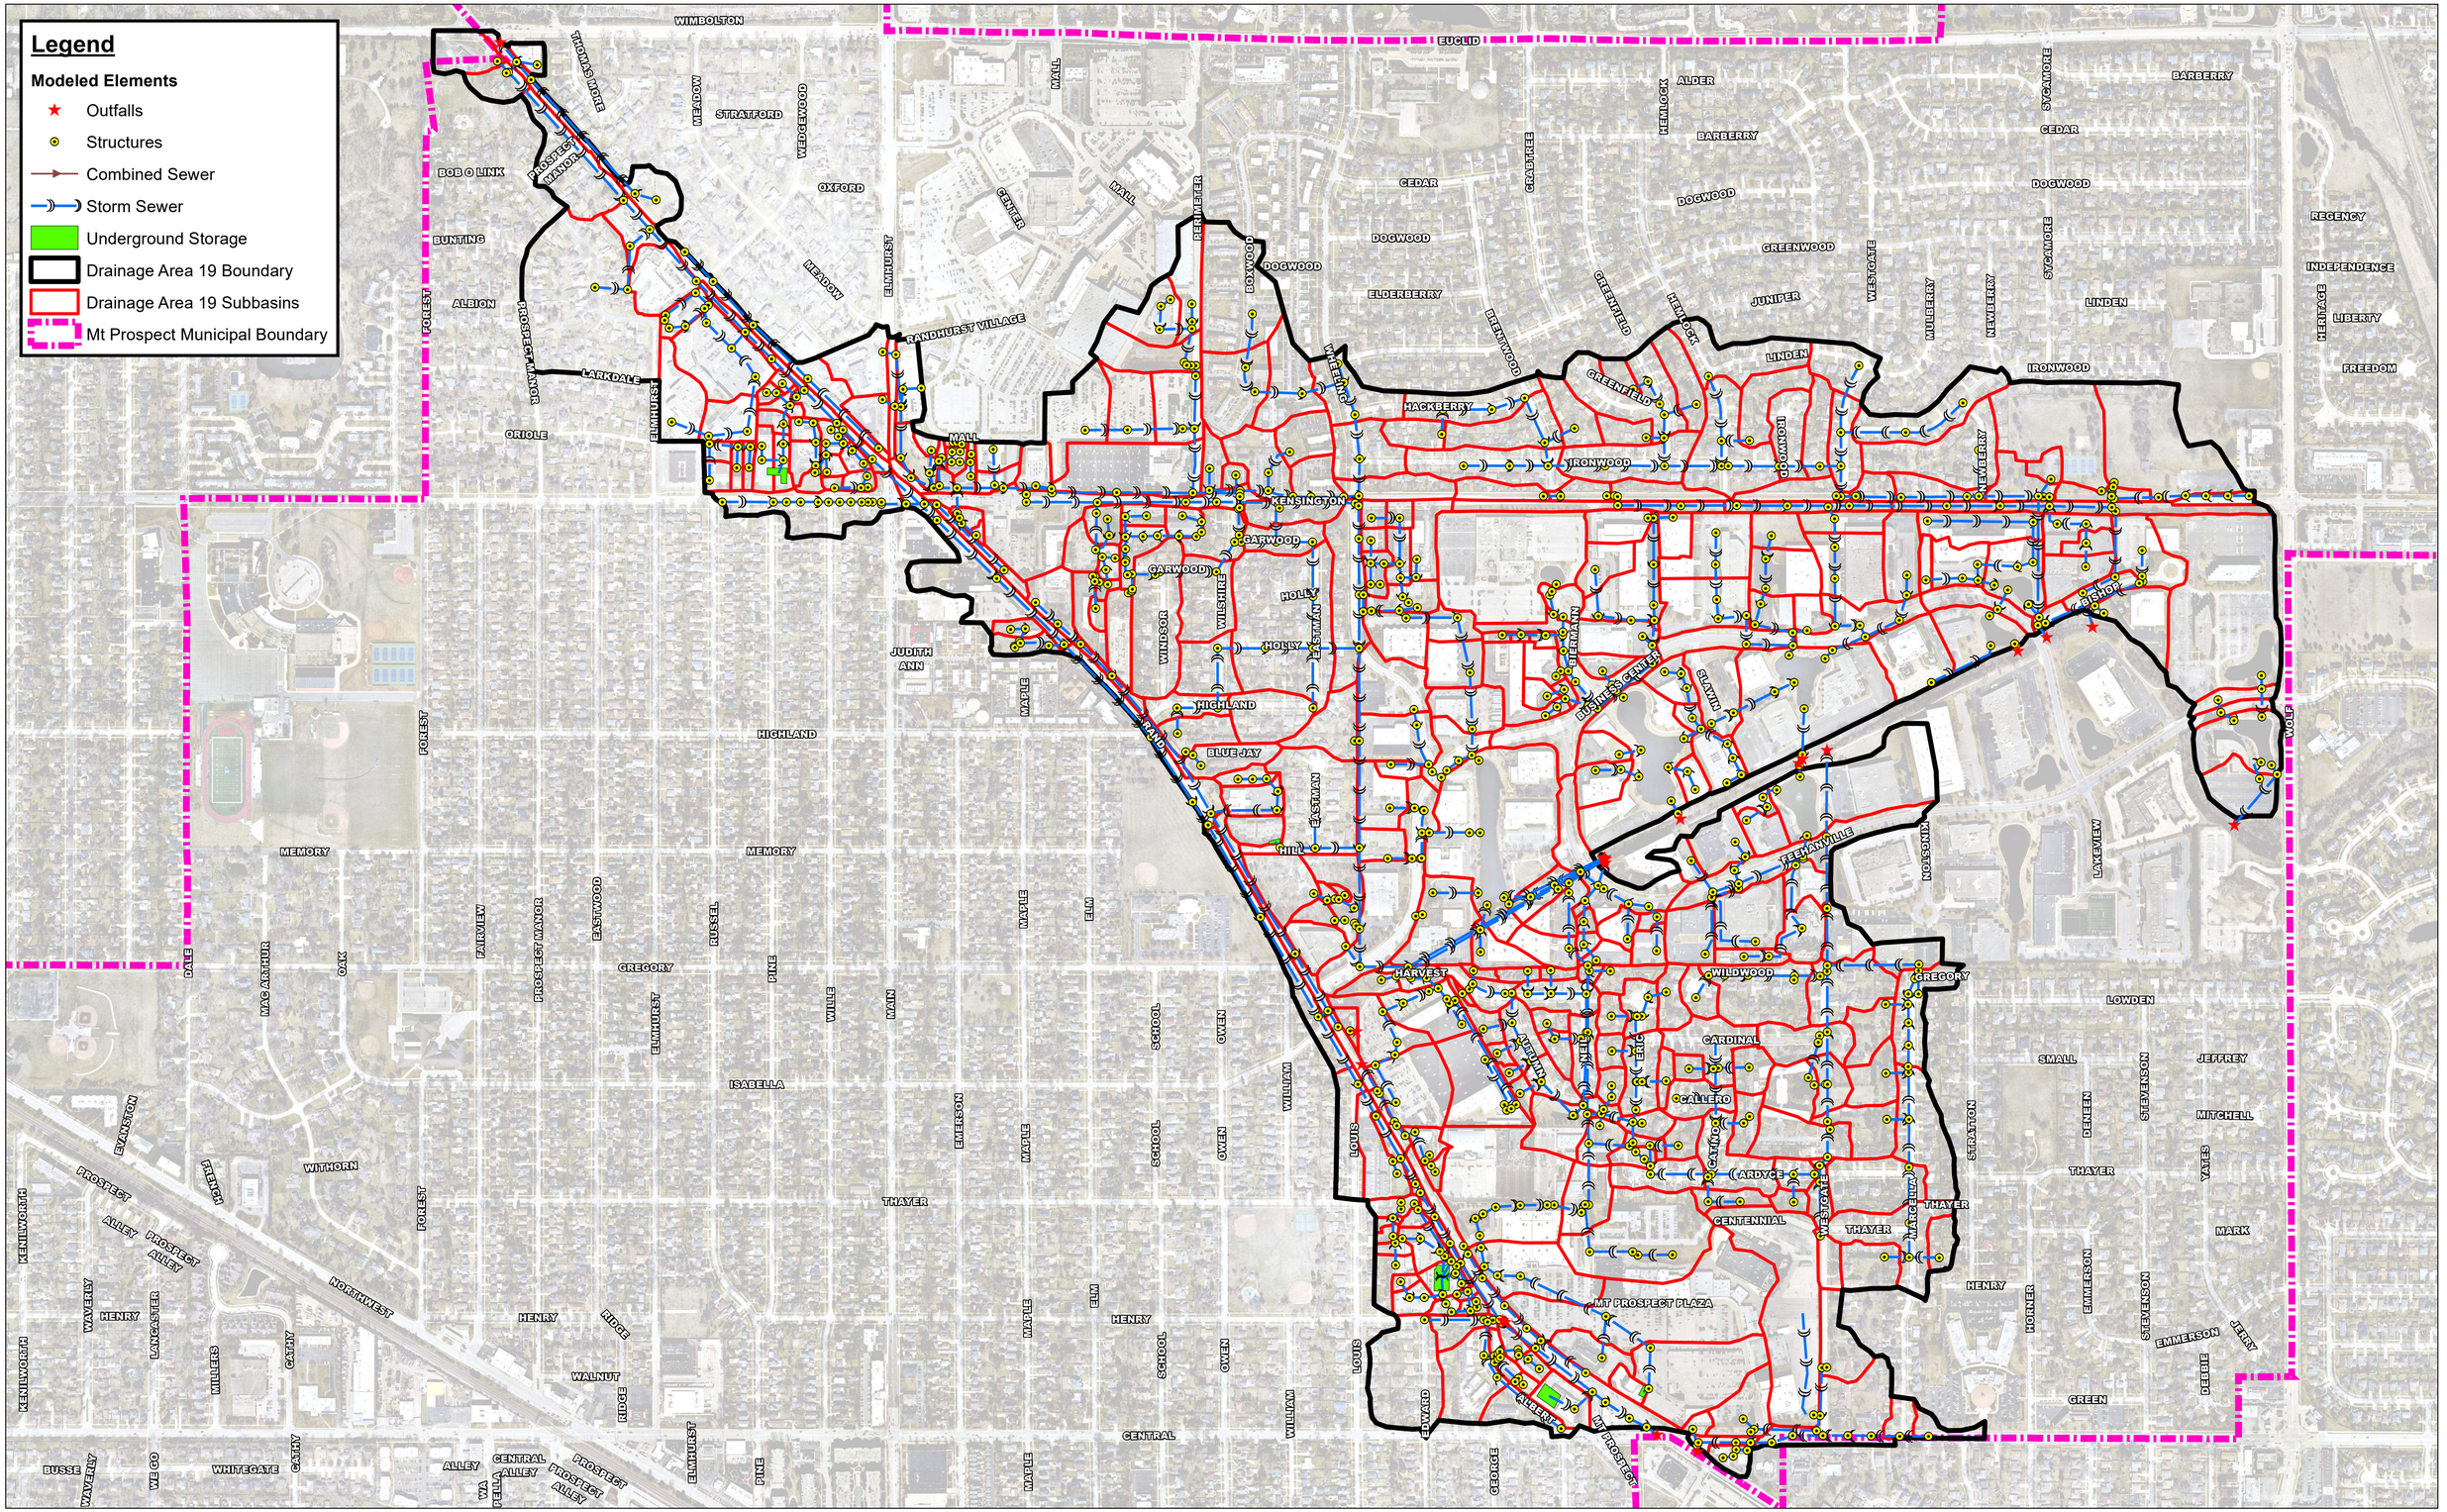


Christopher B. Burke Engineering, Ltd.
9575 West Higgins Road, Suite 600
Rosemont, IL 60018
(847) 823-0500 / FAX (847) 823-0520

0 200 400 800 Feet
1 inch = 400 feet

N W E S

CLIENT: *Village of Mount Prospect*	JOB#: *230205*	DSGN.: *KWB*	CHKD.: *KDB*
TITLE: *Subbasin Map - Drainage Area 19*		DATE: *10/30/2025*	EXHIBIT 1

Document Path: N:\MOUNTPROSPECT\230205\GIS\Exhibits\Existing Conditions Exhibits\Drainage Area 19\DrainageArea19_Subbasin_EXH.mxd

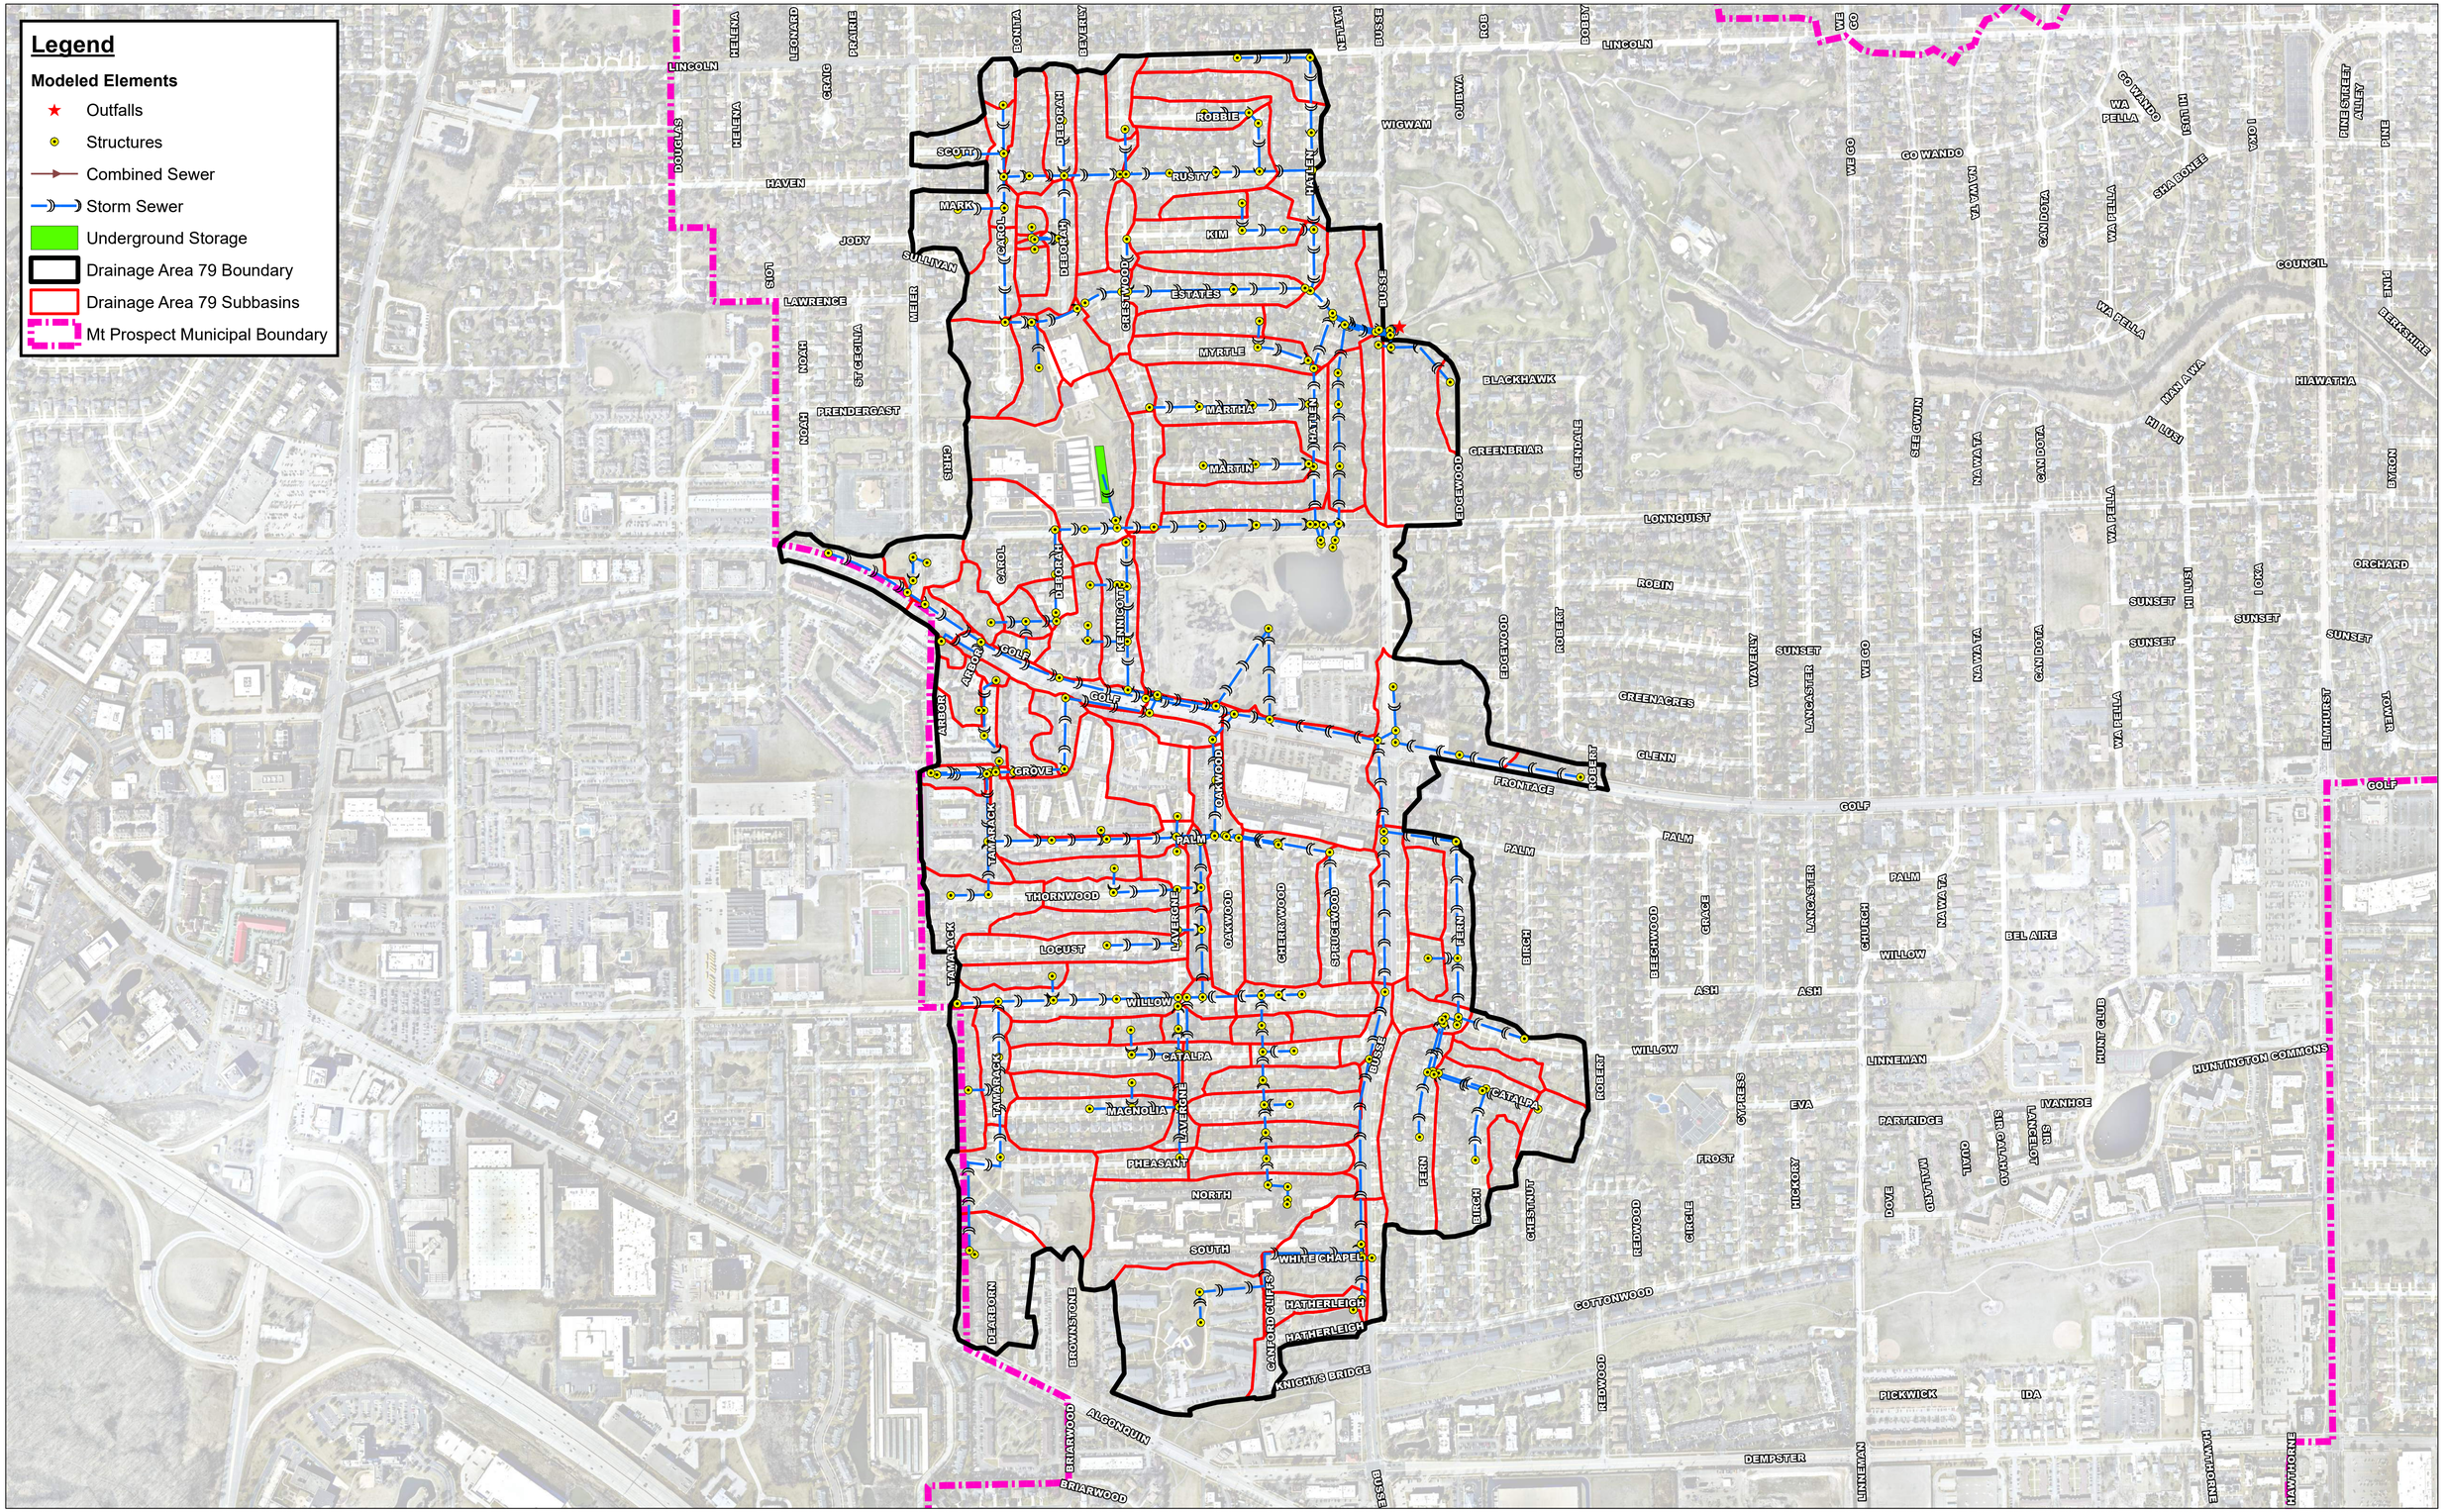


Christopher B. Burke Engineering, Ltd.
9575 West Higgins Road, Suite 600
Rosemont, IL 60018
(847) 823-0500 / FAX (847) 823-0520

0 200 400 800 Feet
1 inch = 400 feet

N W E S

CLIENT: *Village of Mount Prospect*	JOB#: *230205*	DSGN.: *KWB*	CHKD.: *KDB*
TITLE: *Subbasin Map - Drainage Area 79*		DATE: *8/14/2025*	**EXHIBIT 1**

Document Path: N:\MOUNTPROSPECT\230205\GIS\Exhibits\Existing Conditions Exhibits\Drainage Area 79\DrainageArea79_Subbasin_EXH.mxd

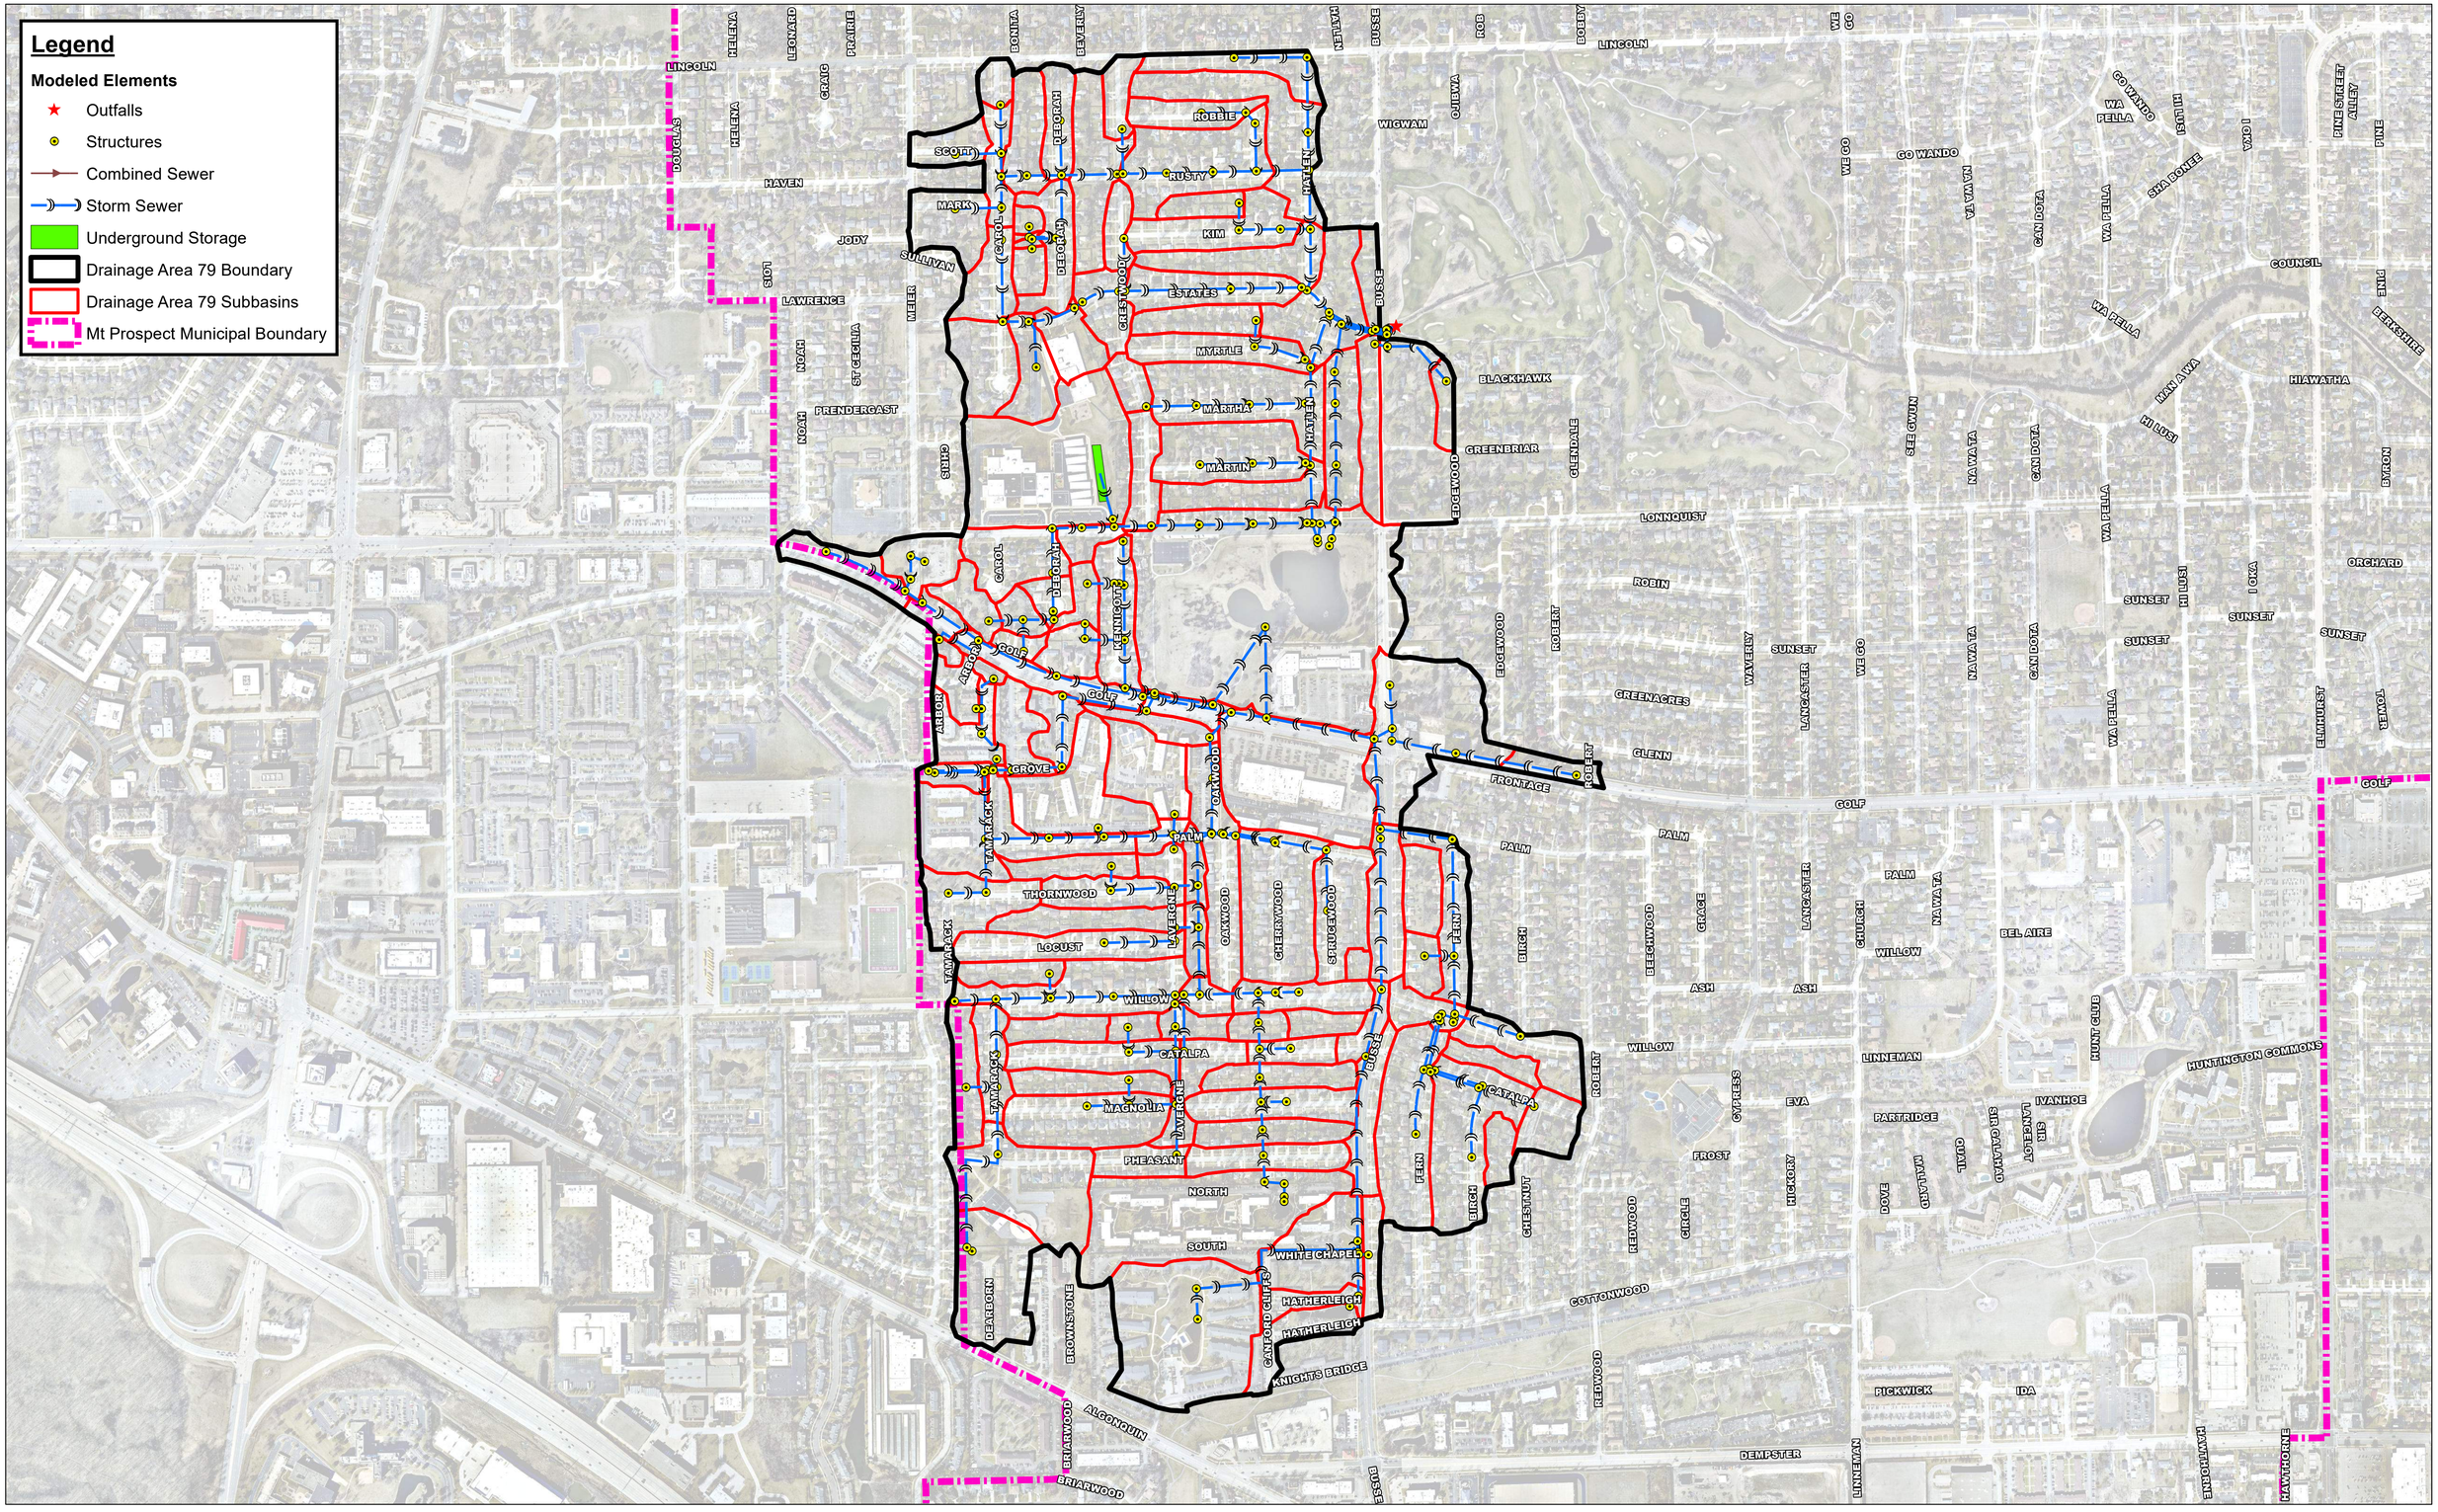

Christopher B. Burke Engineering, Ltd.
9575 West Higgins Road, Suite 600
Rosemont, IL 60018
(847) 823-0500 / FAX (847) 823-0520

0 200 400 800 Feet
1 inch = 400 feet

N W E S

CLIENT: *Village of Mount Prospect*	JOB#: *230205*	DSGN.: *KWB*	CHKD.: *KDB*	
TITLE: *Subbasin Map - Drainage Area 79*		DATE: *10/30/2025*		EXHIBIT 1

Document Path: N:\MOUNTPROSPECT\230205\GIS\Exhibits\Existing Conditions Exhibits\Drainage Area 79\DrainageArea79_Subbasin_EXH.mxd