


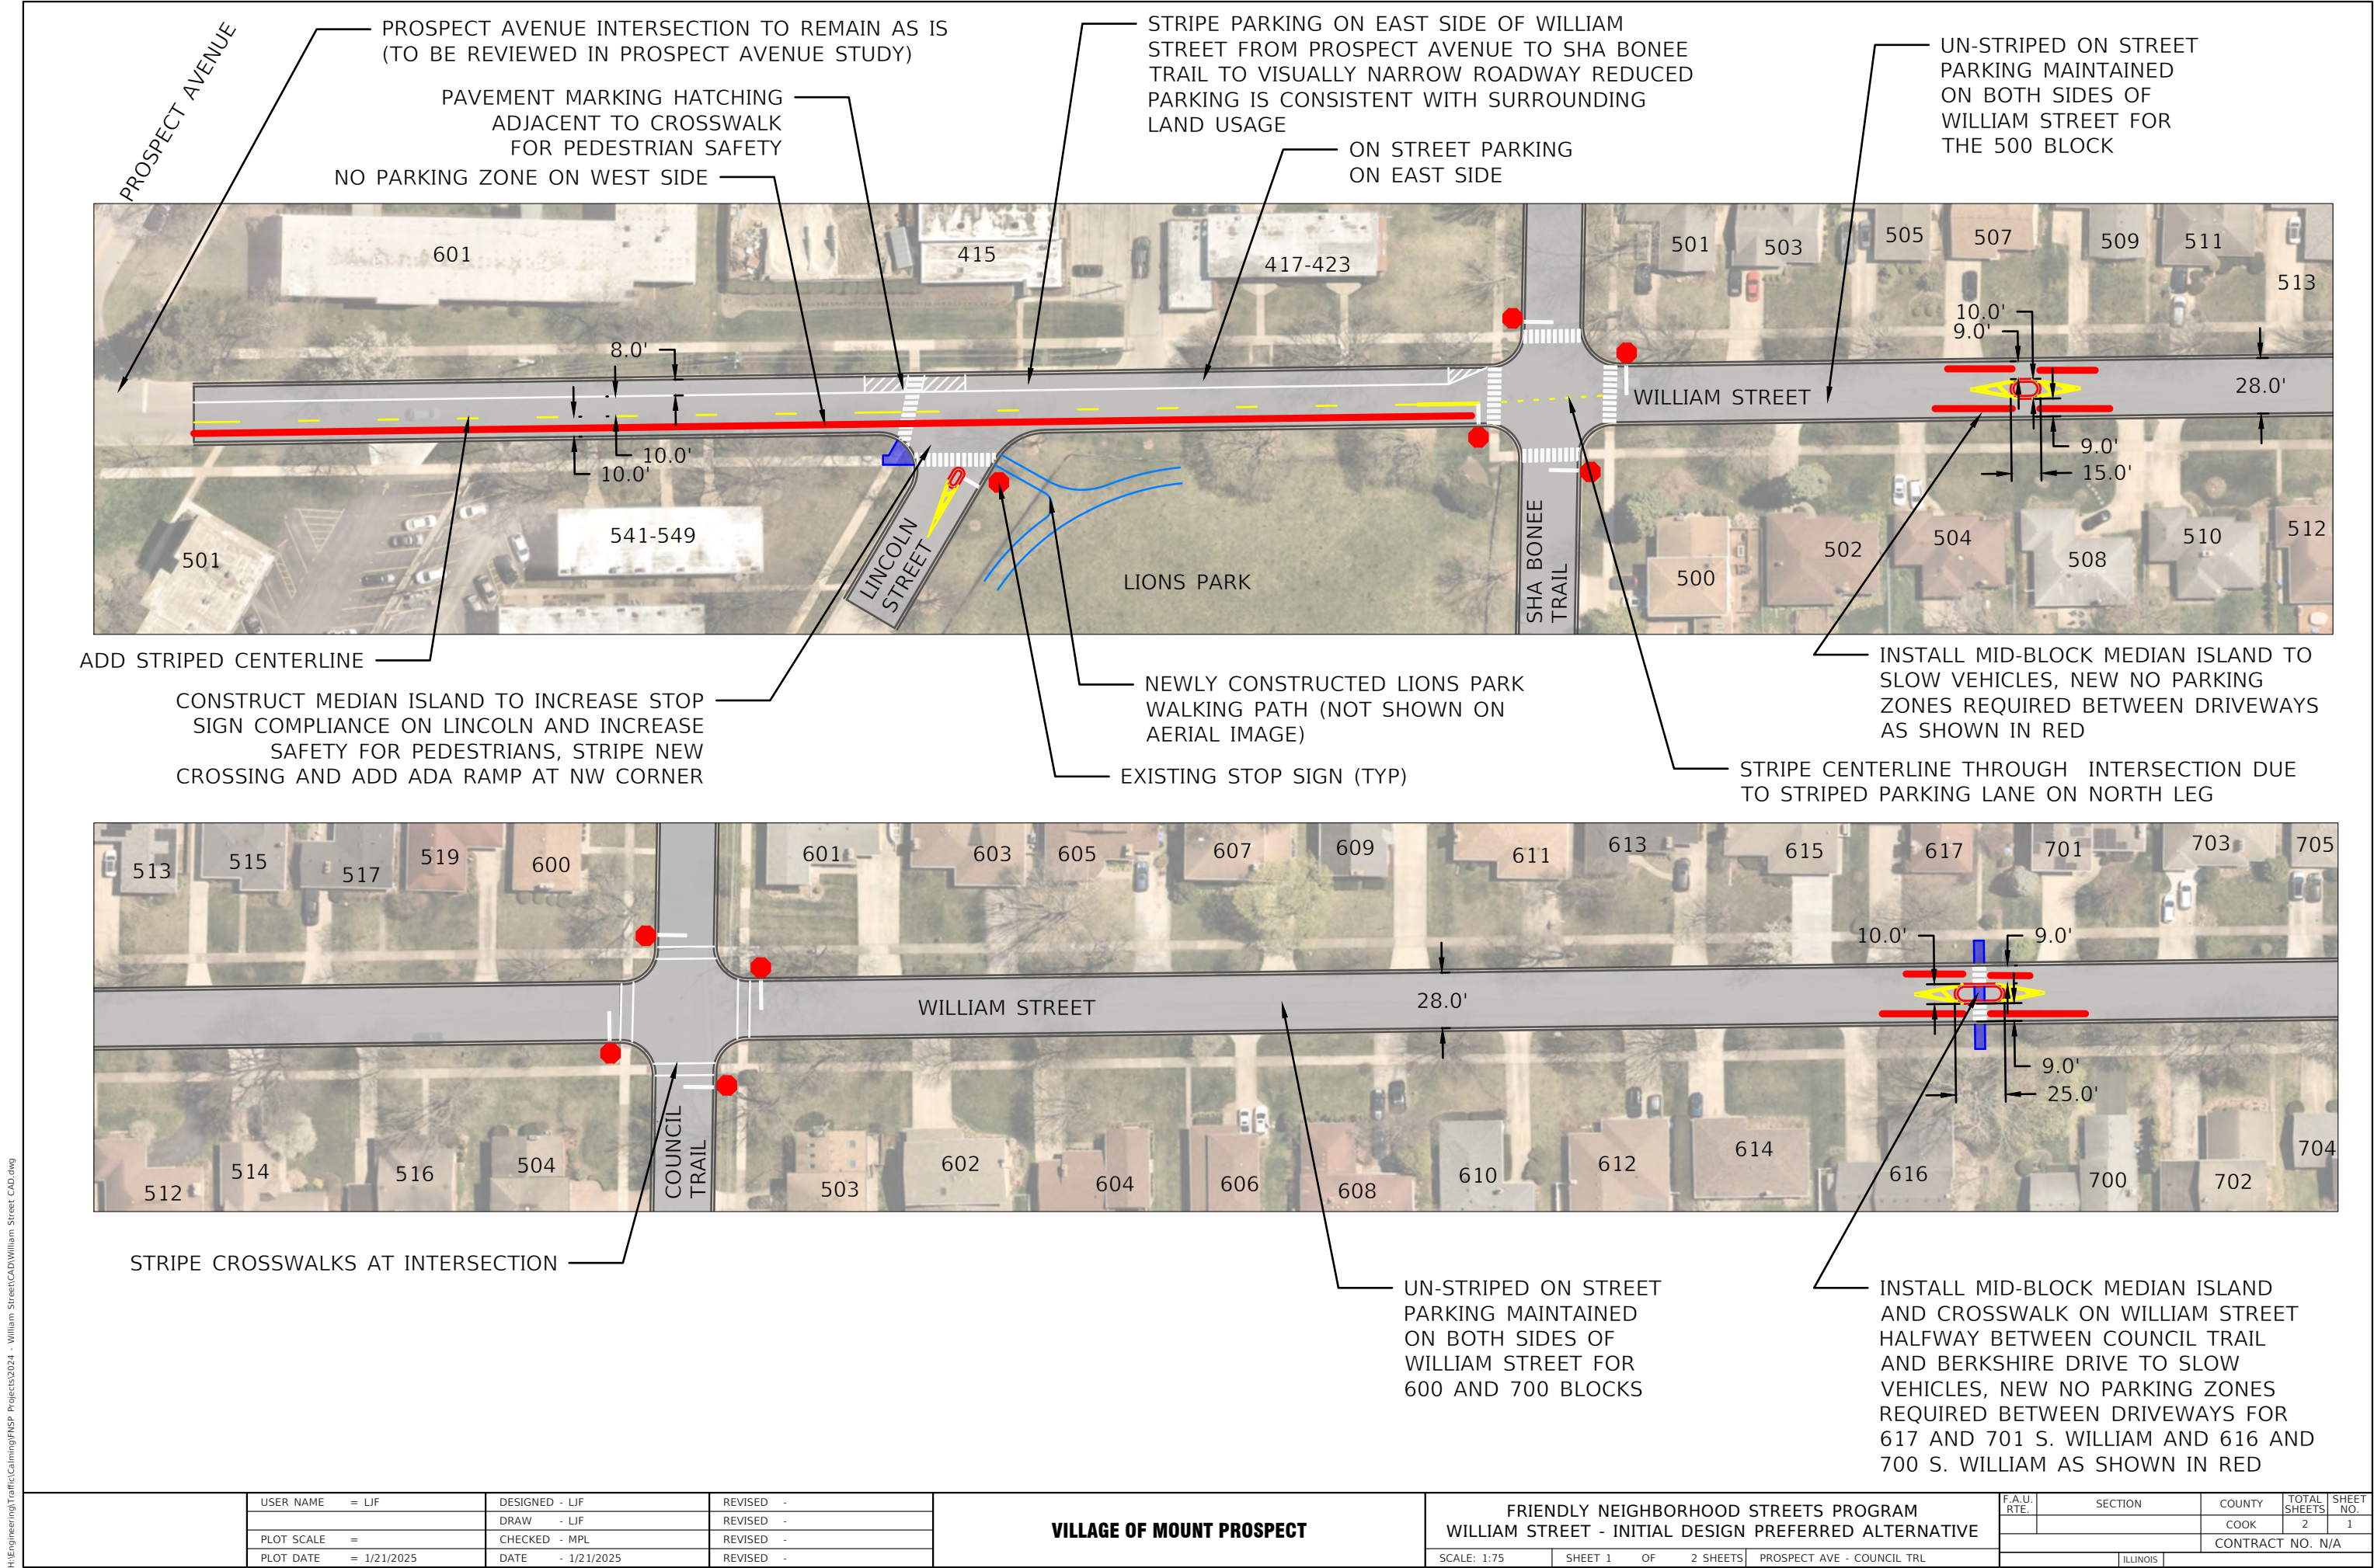

H:\Engineering\Traffic\Camming\TNSP Projects\2024 - William Street\CAD\William Street CAD.dwg

USER NAME	= LIF	DESIGNED - LIF	REVISED -
DRAW	- LIF	REVISOR -	REVISED -
PLOT SCALE	=	CHECKED - MPL	REVISED -
PLOT DATE	= 1/21/2025	DATE - 1/21/2025	REVISED -

VILLAGE OF MOUNT PROSPECT

FRIENDLY NEIGHBORHOOD STREETS PROGRAM			
WILLIAM STREET - INITIAL DESIGN PREFERRED ALTERNATIVE			
SCALE: 1:75	SHEET 1	OF 2 SHEETS	PROSPECT AVE - COUNCIL TRL

F.A.U. RTE.	SECTION	COUNTY	TOTAL SHEETS	SHEET NO.
		COOK	2	1
CONTRACT NO. N/A				
ILLINOIS				

NEW PEDESTRIAN REFUGE ISLAND TO CROSS WILLIAM STREET
AT EXISTING CROSSWALK, ISLAND WILL INCREASE VISIBILITY
FOR PEDESTRIANS AND SLOW VEHICLES BY FORCING THEM
TO NAVIGATE THE ISLAND.

STRIPE PARKING ON EAST SIDE OF WILLIAM STREET FROM
BERKSHIRE LANE TO GOLF ROAD TO ADDRESS PARKING
CONCERNS RELATING TO EVENTS AT SUNRISE PARK. WILL
MAINTAIN TWO-WAY TRAFFIC AT ALL TIMES AND WILL
VISUALLY NARROW ROADWAY, SLOWING DRIVERS

SUNRISE PARK

WELLER
CREEK

WILLIAM STREET

9.0'

8.0' -

BERKS

LONNQUIST
BOULEVARD

— OPTION TO REPLACE EXISTING SIDEWALK
WITH 10' SHARED USE PATH TO CONNECT
LONNQUIST BOULEVARD TO SUNRISE PARK
IN EXISTING EASEMENT, SOME TREE
REMOVAL REQUIRED

— ON STREET PARKING
ON EAST SIDE

— NO PARKING ZONE
ON WEST SIDE

INSTALL CURB BUMP OUR AND STRIPED MEDIAN ISLANDS
TO INCREASE STOP SIGN COMPLIANCE AND REDUCE
PEDESTRIAN CROSSING DISTANCES. ALL TURN MOVEMENTS
REMAIN

SUNRISE
PARK

SUNRISE PARK

909

CHICAGO ASSEMBLY OF GOD

WILLIAM STREET

GOLF ROAD

EXISTING STOP SIGN (TYP)

SUNSE

NO PARKING ZONE
ON WEST SIDE

- INTERSECTION NARROWED WITH CURB BUMP OUTS TO REDUCE CROSSING DISTANCES AND TO INCREASE STOP SIGN COMPLIANCE. BUMPOUT LOCATIONS DESIGNED TO ALIGN WILLIAM STREET FOR STRIPED PARKING ON THE EAST SIDE.

— STRIPE PARKING ON EAST SIDE OF WILLIAM STREET FROM BERKSHIRE LANE TO GOLF ROAD TO ADDRESS PARKING CONCERNS RELATING TO EVENTS AT SUNRISE PARK. WILL MAINTAIN TWO-WAY TRAFFIC AT ALL TIMES AND WILL VISUALLY NARROW ROADWAY, SLOWING DRIVERS

NO CHANGES TO WILLIAM STREET AND GOLF ROAD INTERSECTION

USER NAME = LJF	DESIGNED - LJF	REVISED -
	DRAW - LJF	REVISED -
PLOT SCALE =	CHECKED - MPL	REVISED -
PLOT DATE = 1/21/2025	DATE = 1/21/2025	REVISED -

VILLAGE OF MOUNT PROSPECT

FRIENDLY NEIGHBORHOOD STREETS PROGRAM
WILLIAM STREET - INITIAL DESIGN PREFERRED ALTERNATIVE

SCALE: 1:75	SHEET 2	OF	2 SHEETS	COUNCIL TRL - GOLF RD
-------------	---------	----	----------	-----------------------

F.A.U. RTE.	SECTION	COUNTY	TOTAL SHEETS	SHEET NO.
		COOK	2	2
		CONTRACT NO. N/A		
ILLINOIS				