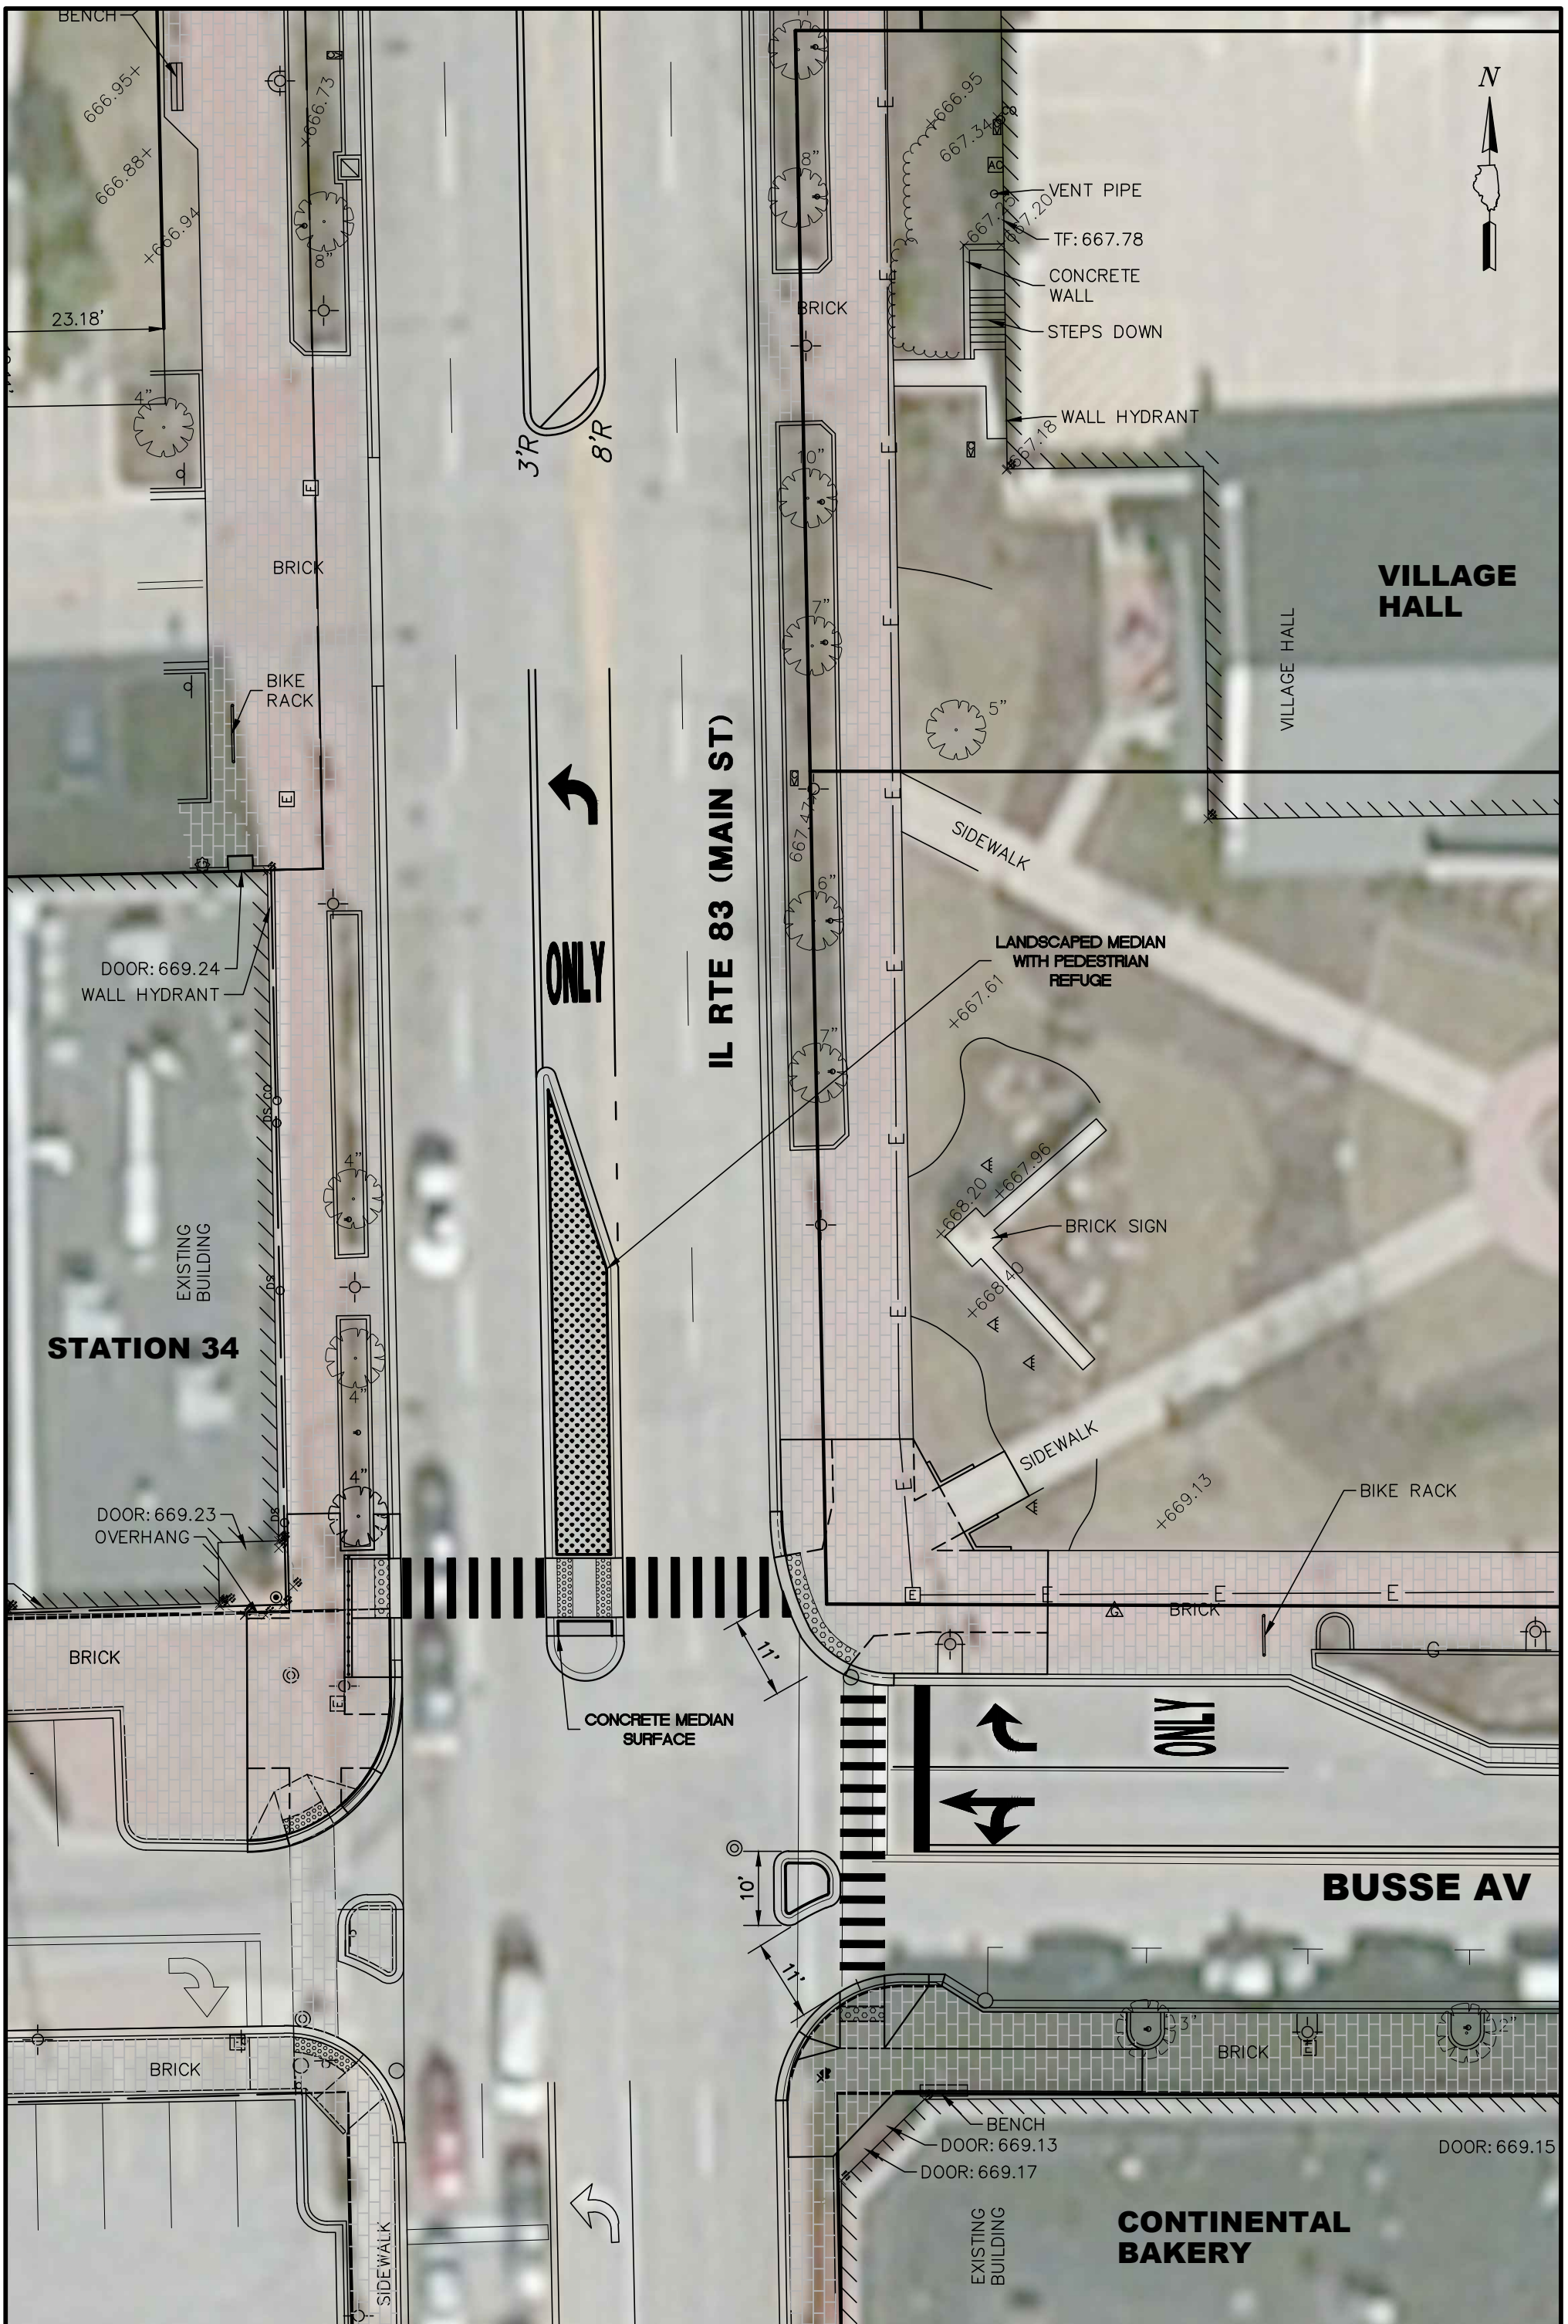

GEWALT HAMILTON ASSOCIATES, INC.
625 Forest Edge Drive ▪ Vernon Hills, IL. 60061
Tel.: 847.478.9700 ▪ Fax.: 847.478.9701

ALTERNATE 5

MOUNT PROSPECT
BUSSE CROSSWALK

FILE:	
DRAWN BY: DGO	GHA PROJECT # 5048.900
DATE: 02-27-2020	
CHECKED BY:	SCALE: 1"=20'